


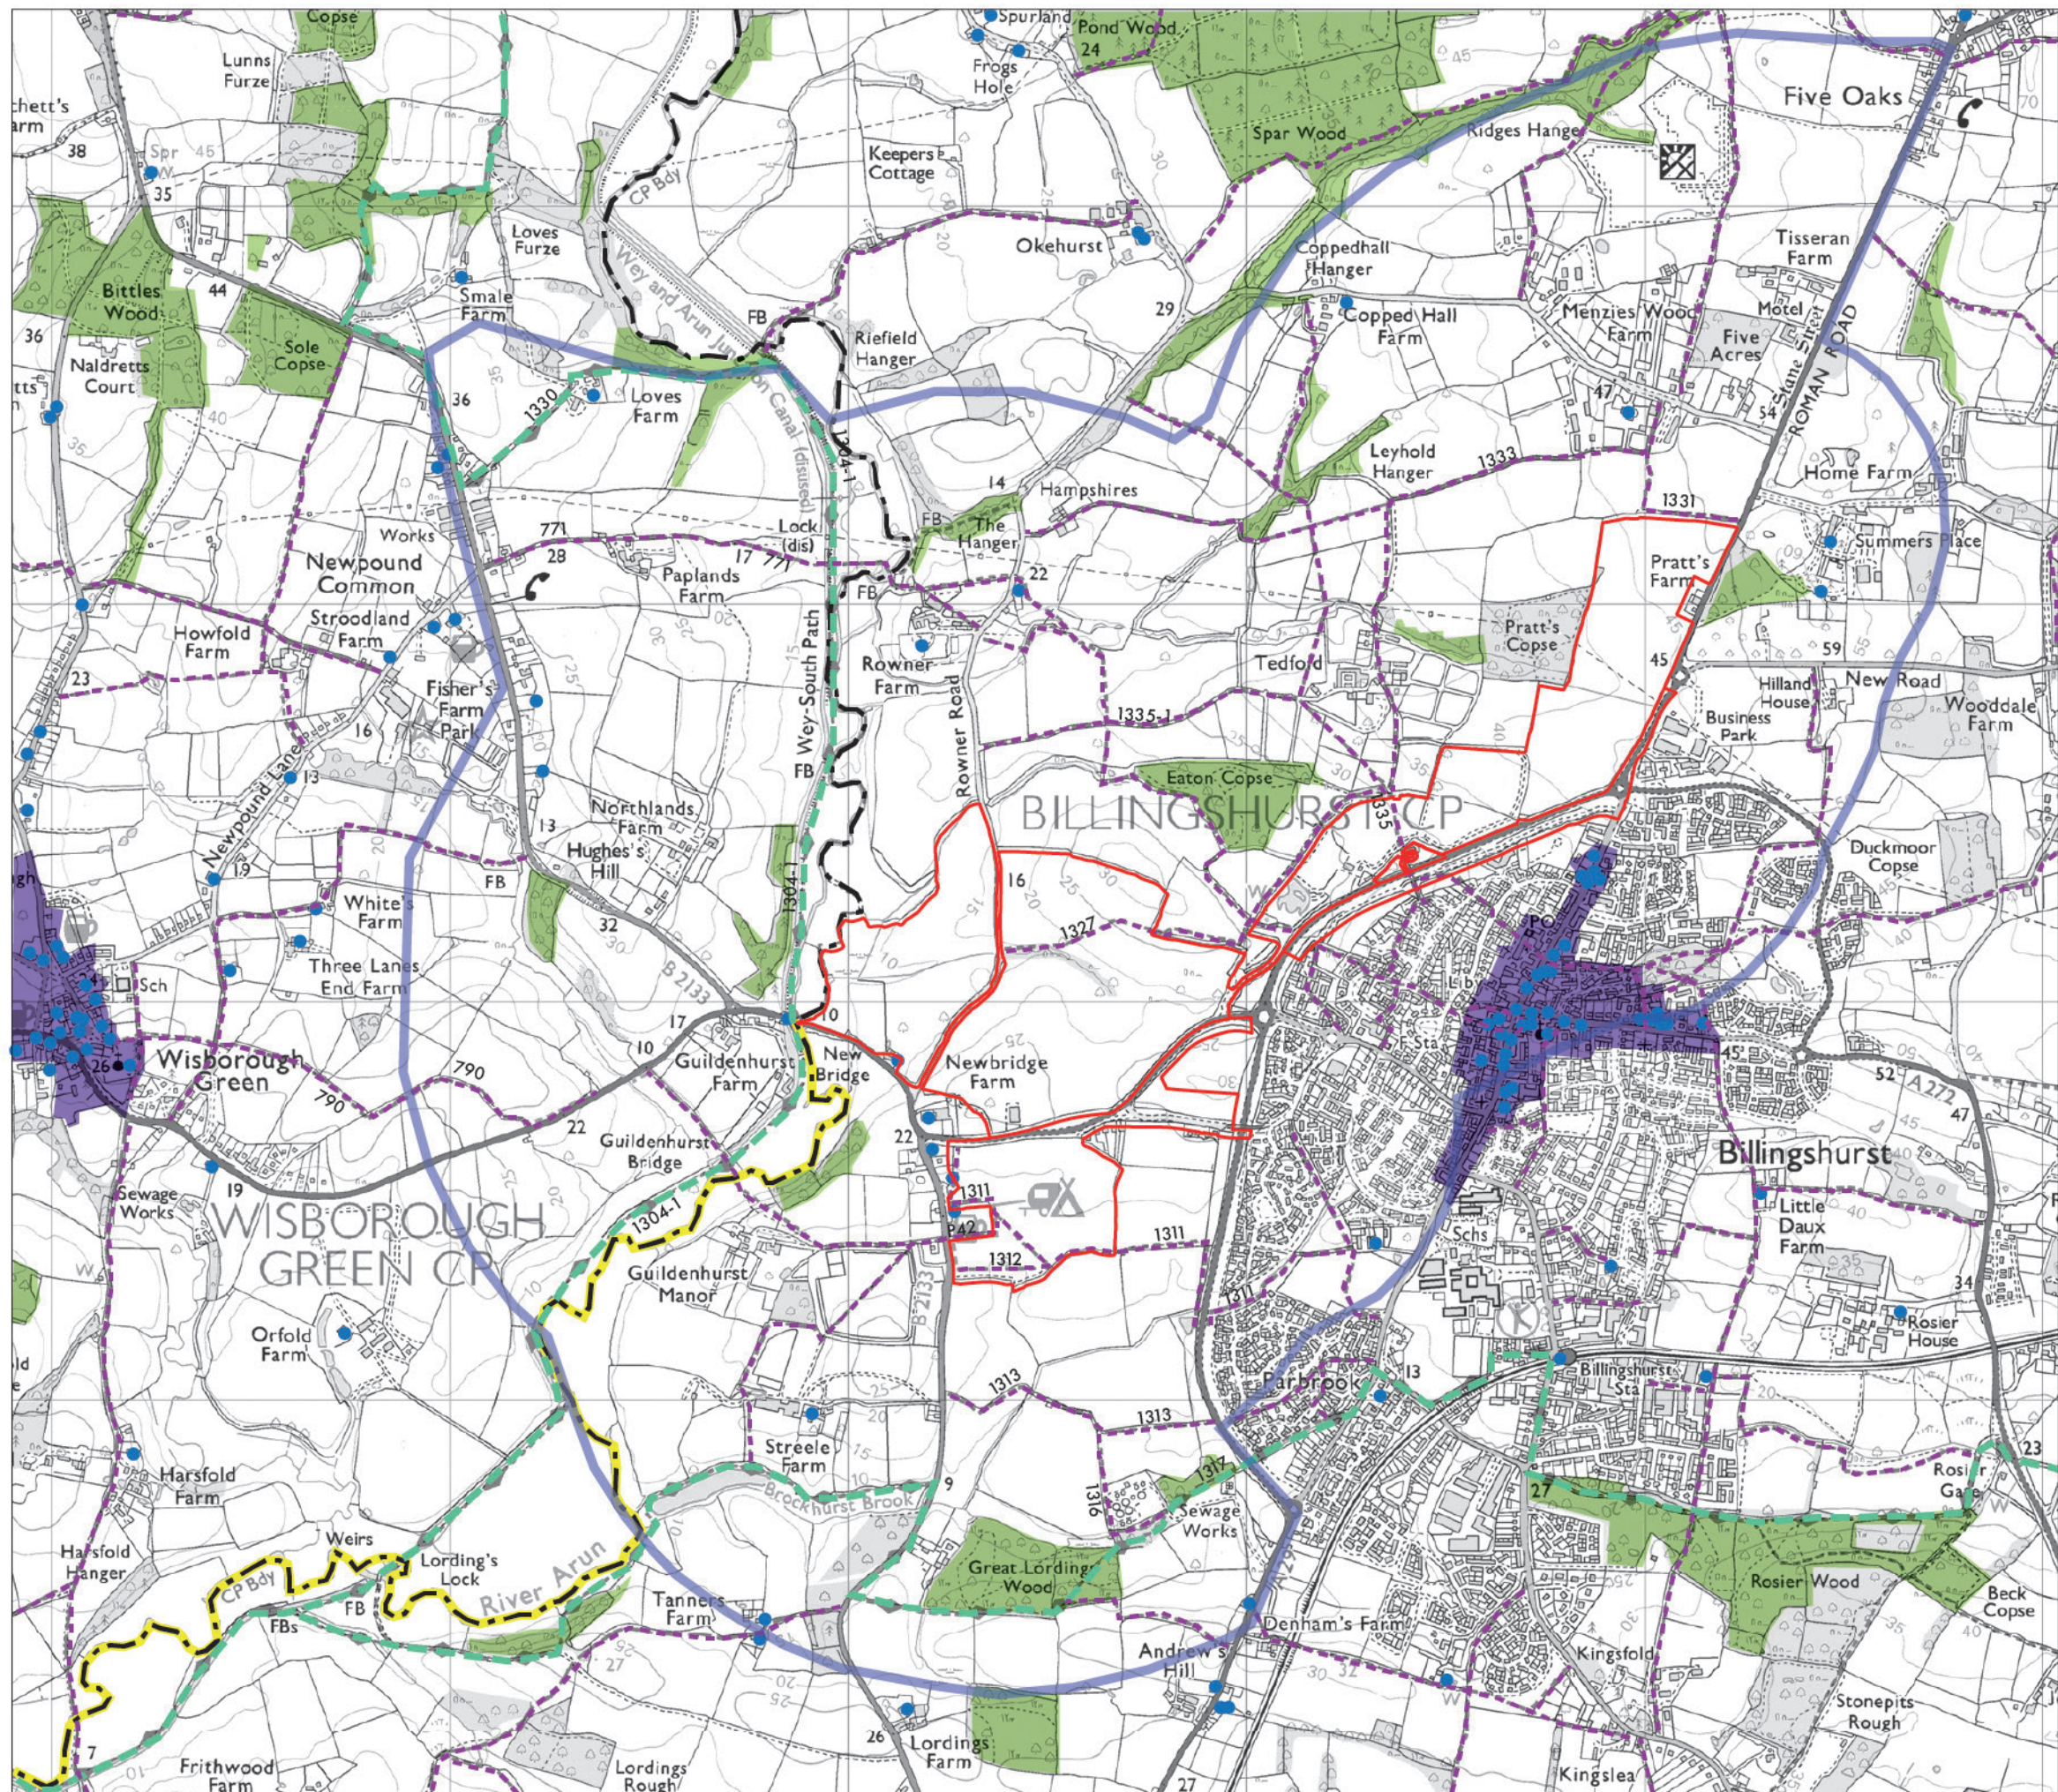

Legend


Site boundary

LVIA study area

Nature Conservation

Heritage

Public Rights of Way

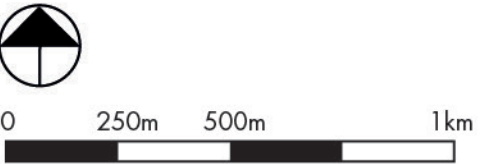

PROJECT			
Newbridge Park, West of Billingshurst			
CLIENT			
Highwood Group			
TITLE			
Pre-application consultation - designations			
STATUS FOR EIA SCOPING REPORT			
SCALE	NTS	DATE	26/01/20
DRAWN	MN	CHECKED	PD
JOB NO:	DWG NO:	REV NO:	ORIGINAL SIZE:
DD455B	PA02	A	A3