ALL DESIGNS AND OTHER INTELLECTUAL MATERIAL ON THIS PAGE IS THE PROPERTY OF CAPITAL STEEL GROUP LTD

Capital Steel Buildings
WEB: WWW.CAPITALSTEELBUILDINGS.CO.UK
EMAIL: INFO@CAPITEALSTEELBUILDINGS.CO.UK
PHONE: 0141 404 9360

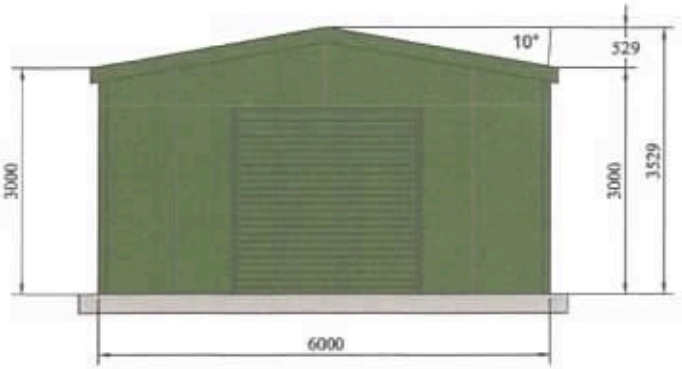

Front Elevation (External)

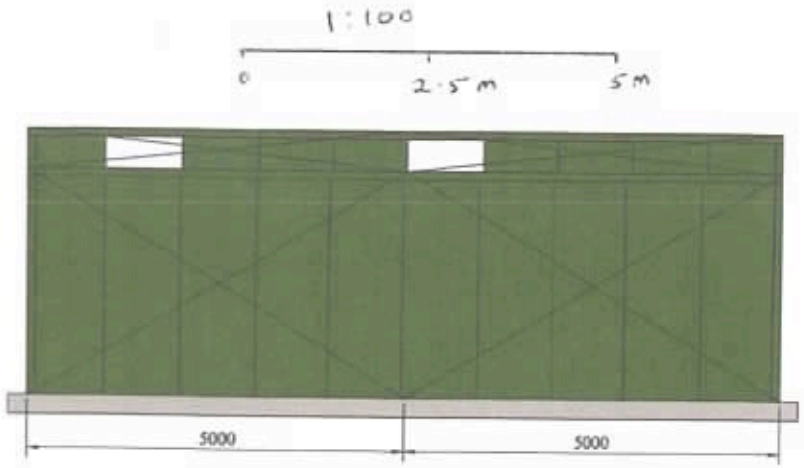

Left Elevation Internal

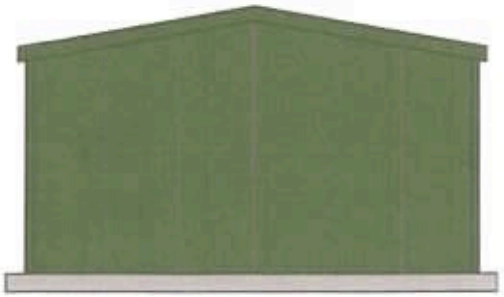

Back Elevation

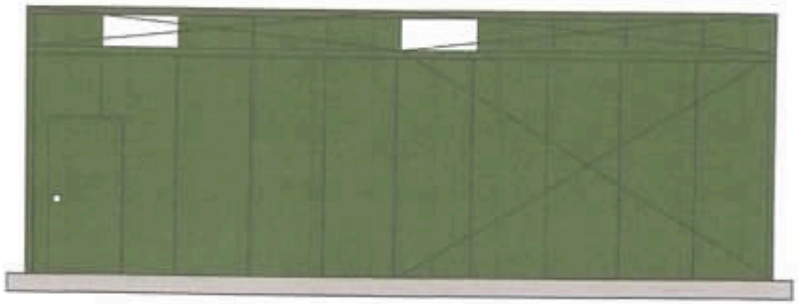

Right Elevation

DESIGN SUPPLIED BY: KIT BUILDINGS UK ADDRESS: BROOMHOUSES 2 INDUSTRIAL ESTATE, GLASGOW ROAD, LOC EMAIL: AMY.ANDERSON@KITBUILDINGSUK.COM PHONE: 01576 227150	CLIENT: MS JO LITTLEWOOD ADDRESS: THE HAVEN,BILLINGSHURST,,RH14 9BW EMAIL: JOLITTLEWOOD1@HOTMAIL.COM PHONE: - - 07971595177	DRAWING TITLE: ELEVATION ALL DRAWING REVISION NUMBER: 00 SCALE: 1:100