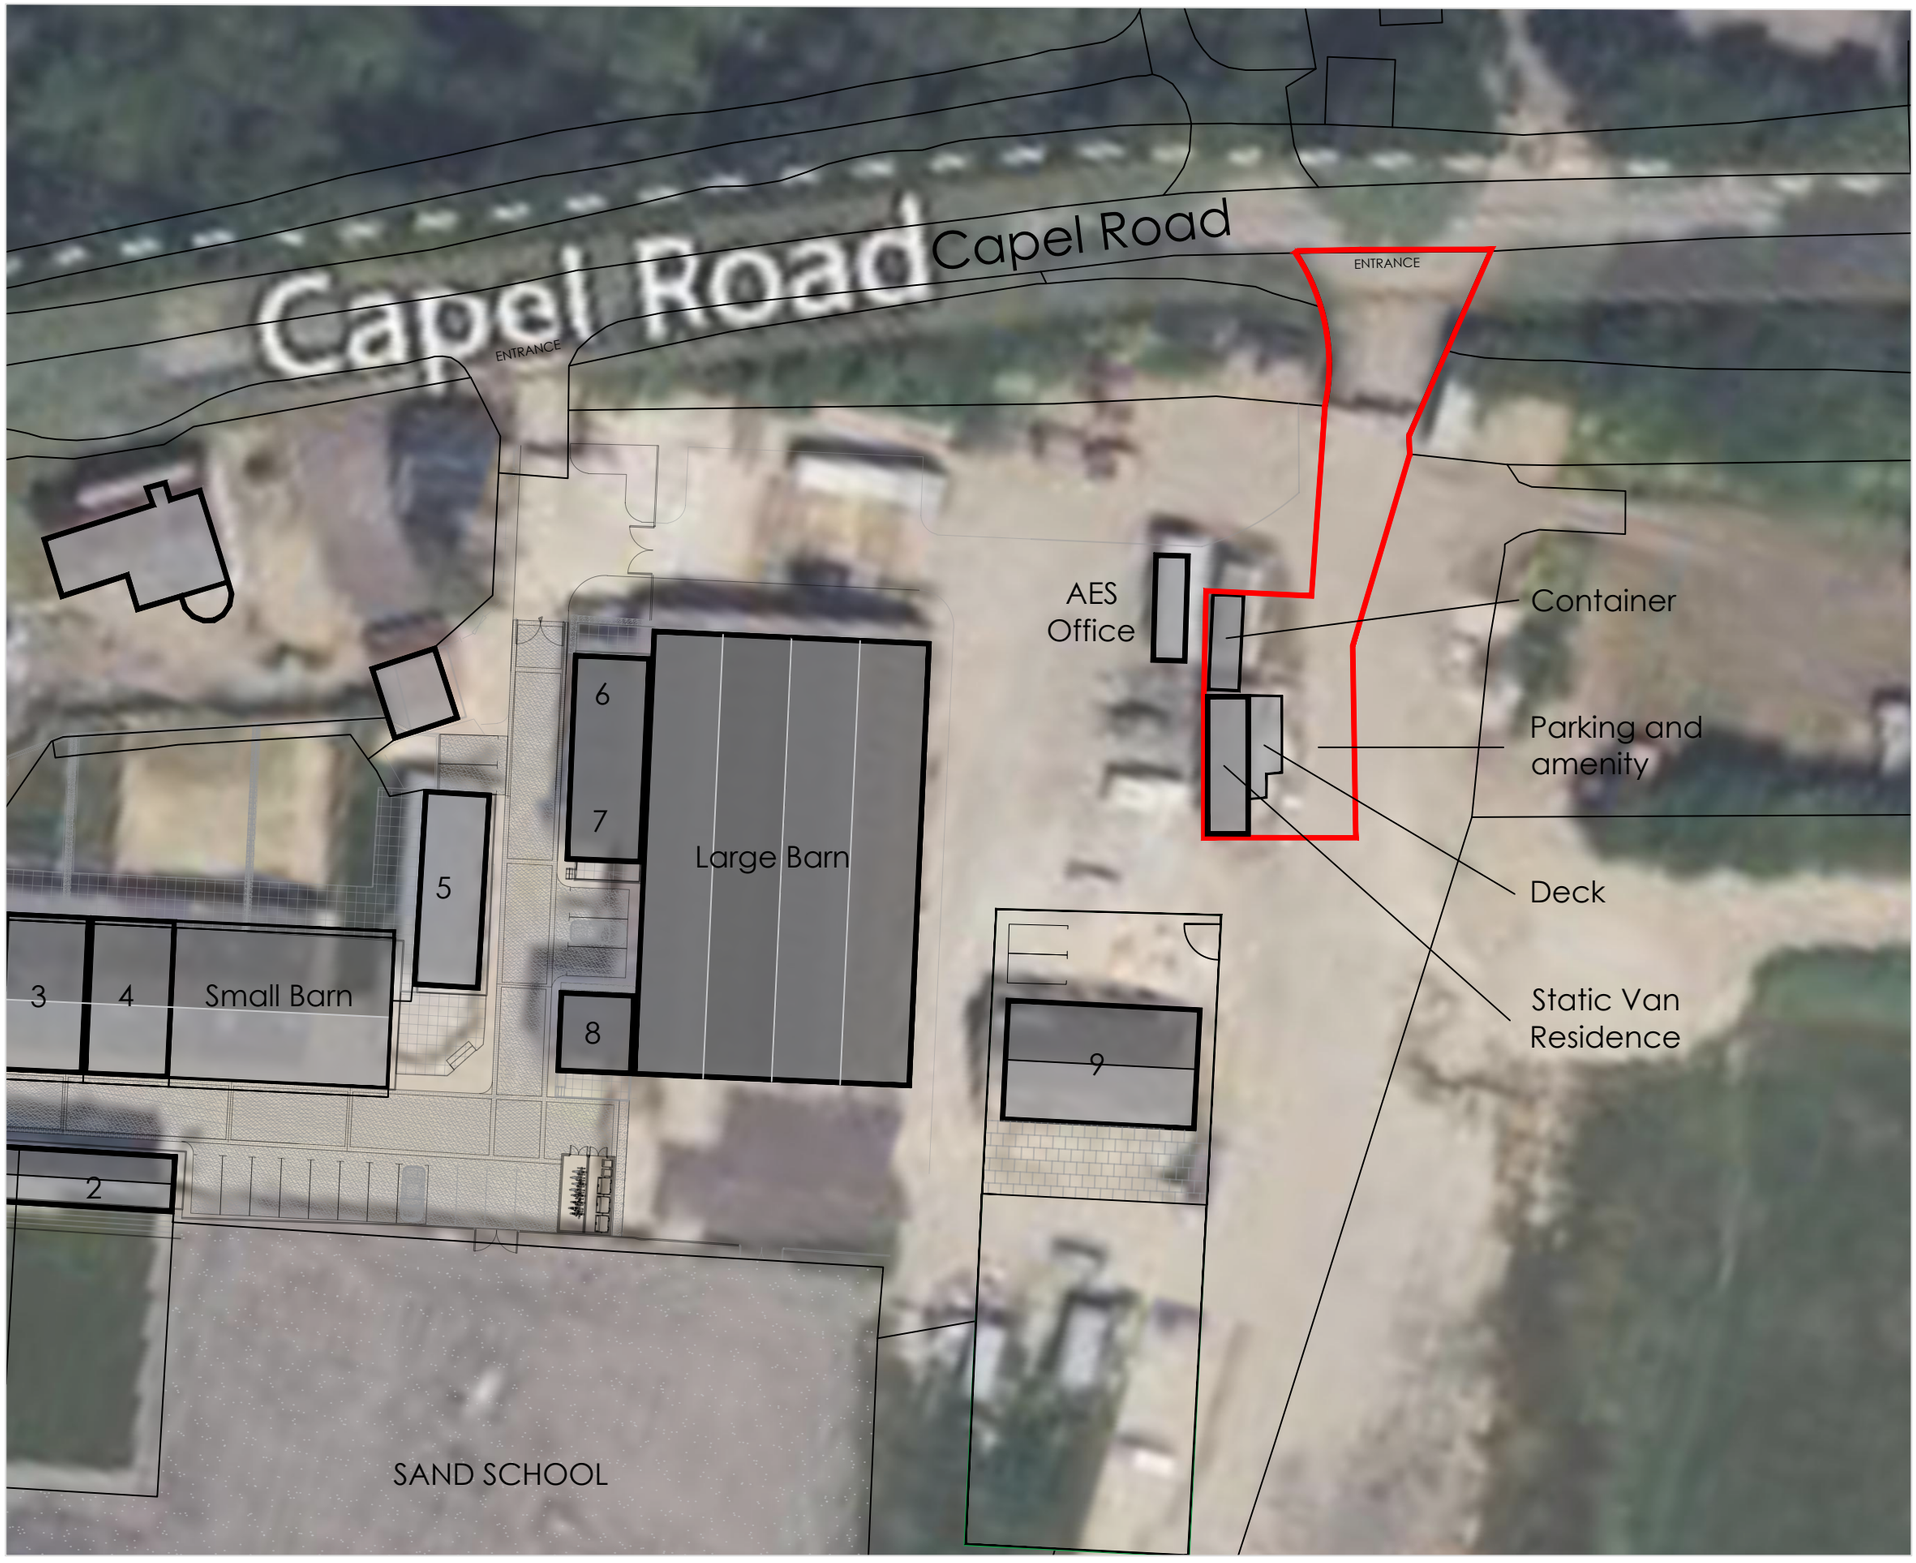


This plan is based on Ordnance Survey basemaps and is subject to survey. Ordnance Survey, (c) Crown Copyright 2022. All rights reserved. Licence number 100022432.

This plan is illustrative for planning purposes only.

0m 10m 20m 30m 40m

NORTH

Scale 1:500 @ A3

EXL | Project Management

ADDRESS: Static Van at Stud Farm,
Capel Road,
Rusper,
RH12 9PZ

TITLE: Block Plan

Ref. 23101 P.02

Date: 3rd of October 2023

EXL Project Management is registered in England and Wales with company number 12436975 at registered address: Newport, Bridge Road, Burseldon, Southampton, Hampshire, SO31 8AL

© EXL Project Management 2023