
Scale in metres 1:50

1 2 3 4 5

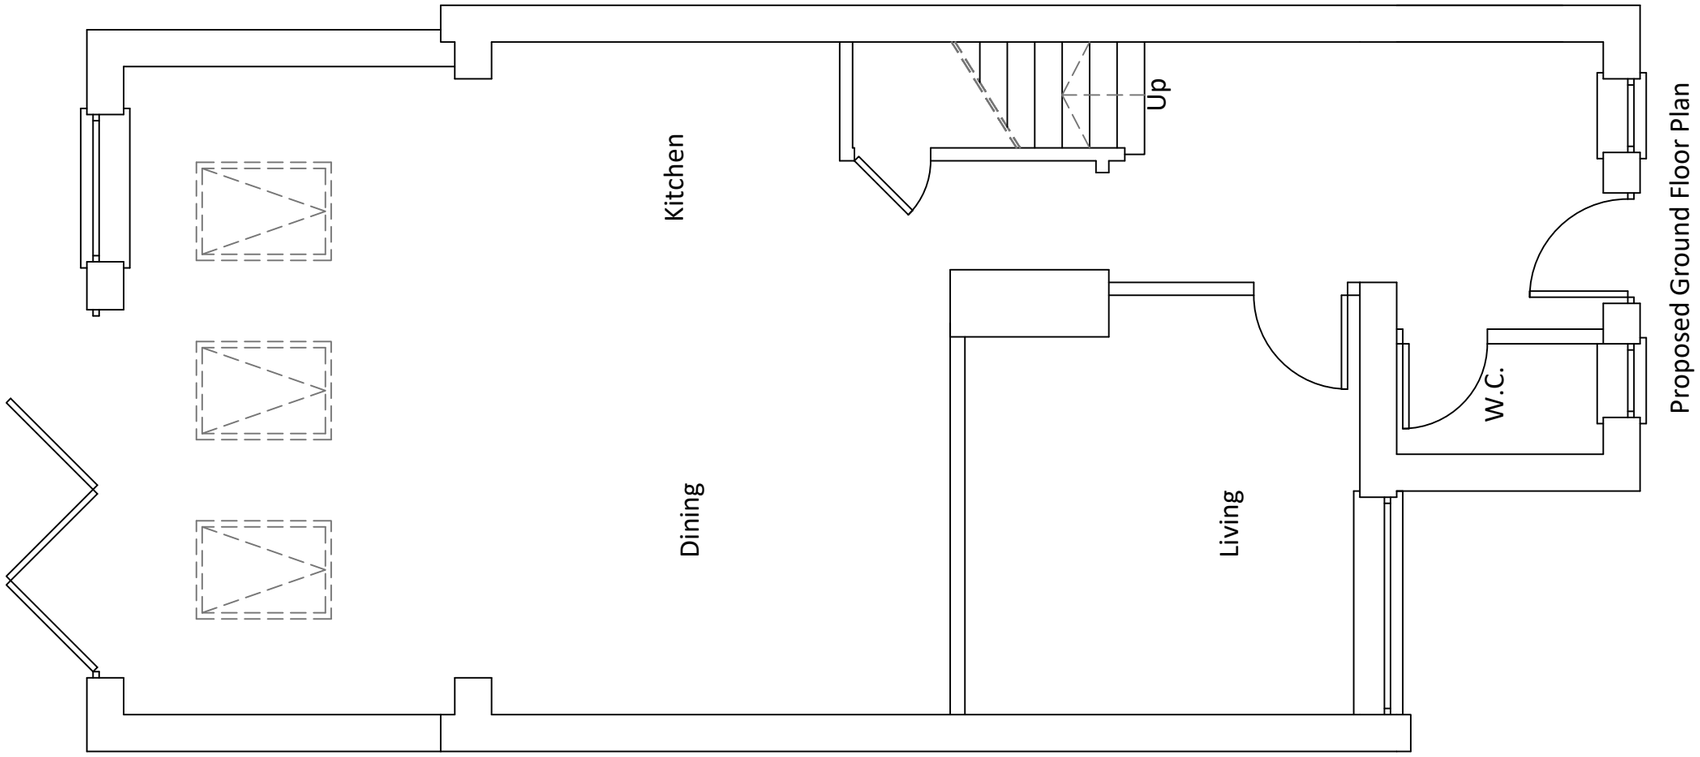

Proposed Ground Floor Plan

COMMERCIAL DRAWING SERVICE LTD

Mount View
Tattenham Crescent
Epsom
KT18 5NU

T 07402981208
E jack@commercialdrawing.com
W www.commercialdrawing.com

Drawing Title

Proposed Ground Floor Plan

Project

54 Corsletts Avenue
Broadbridge Heath
Horsham
RH12 3NZ

Client

Mr & Mrs Charman

Scale @ A3	Issue Date	Drawn By
1:50	11/04/2025	JT
Job No.	**Drawing No.**	**Revision**
CLA/2025	003	

Notes

Contractors should not scale or use the dimensions shown on this drawing. Any dimensions should be verified from the contractors own measurements taken on site before any the manufacture or installation of any materials.

This drawing is the property of CDS Ltd. it should not be copied or issued without their consent.