

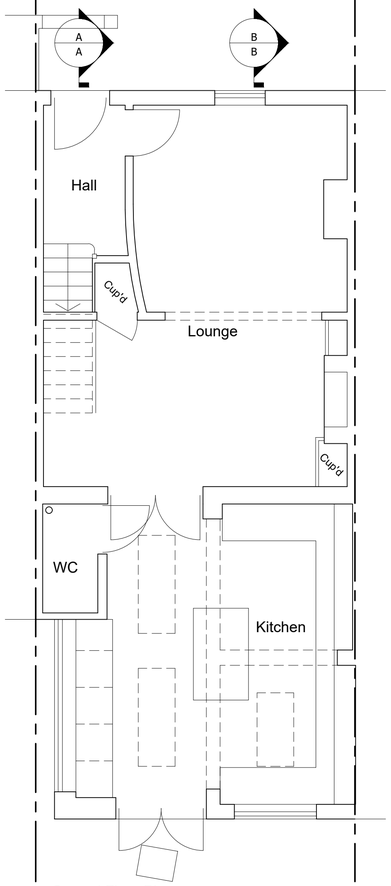


Ground Floor Plan
Scale 1:50

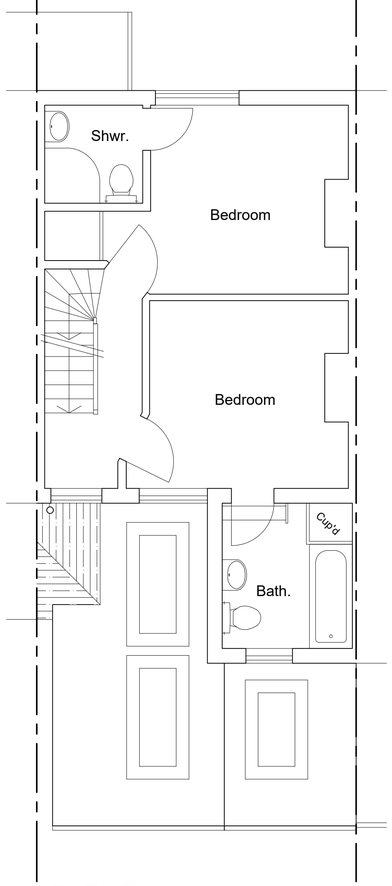


First Floor Plan
Scale 1:50

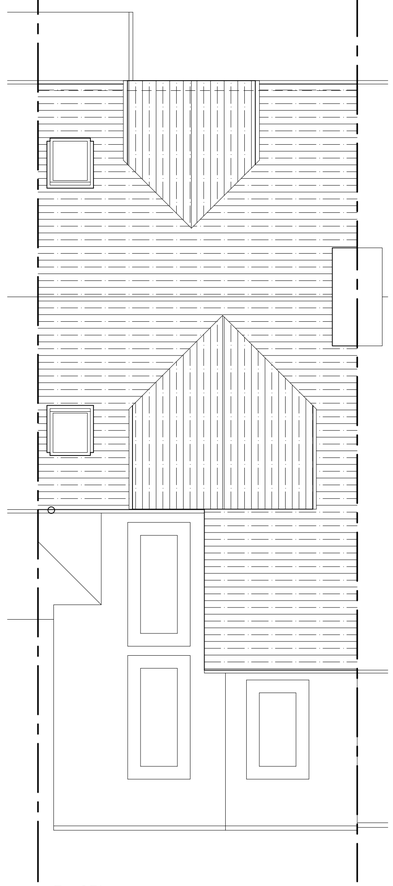

Roof Plan
Scale 1:50

Scale 1:50 0 1 2 3 4 5 Metres

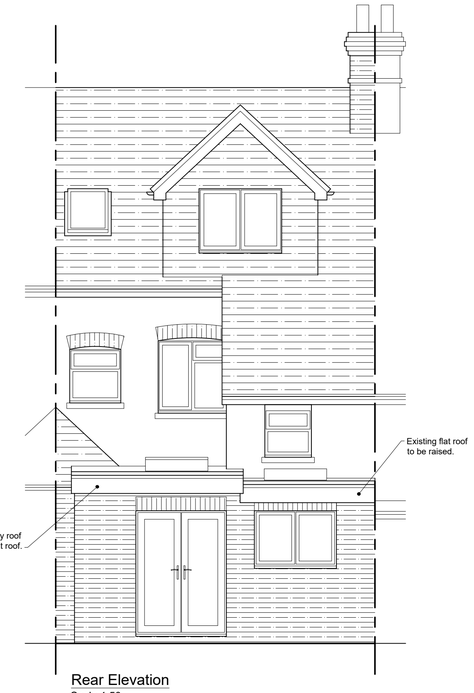

Rear Elevation
Scale 1:50



Side Elevation
Scale 1:50

Rev:	Description:	Date:
A	Part of roof raised.	17.05.24

HORIZON DESIGN
ARCHITECTURAL TECHNOLOGY

Horizon Design Limited
4 High View
Worthing BN13 3DQ
01903 205868
info@horizon-design.co.uk www.horizon-design.co.uk

Client:
Mr & Mrs Slinger

Project:
Alterations to:
2 Broomers Hill Cottages
Broomers Hill Lane
Pulborough
West Sussex, RH20 2HZ

Drawing title:
Proposed Floor Plans, Roof Plans & Elevations.

Scale:
1:50 @ A1

Date: 09.05.24
Drawn: KWF

Drawing number: 3175-03
Revision: A