Scale 1:200


0 5 10 15 20 25 30 Metres



Block Plan
Scale 1:200

Scale 1:1250

0 20 40 60 80 100 Metres

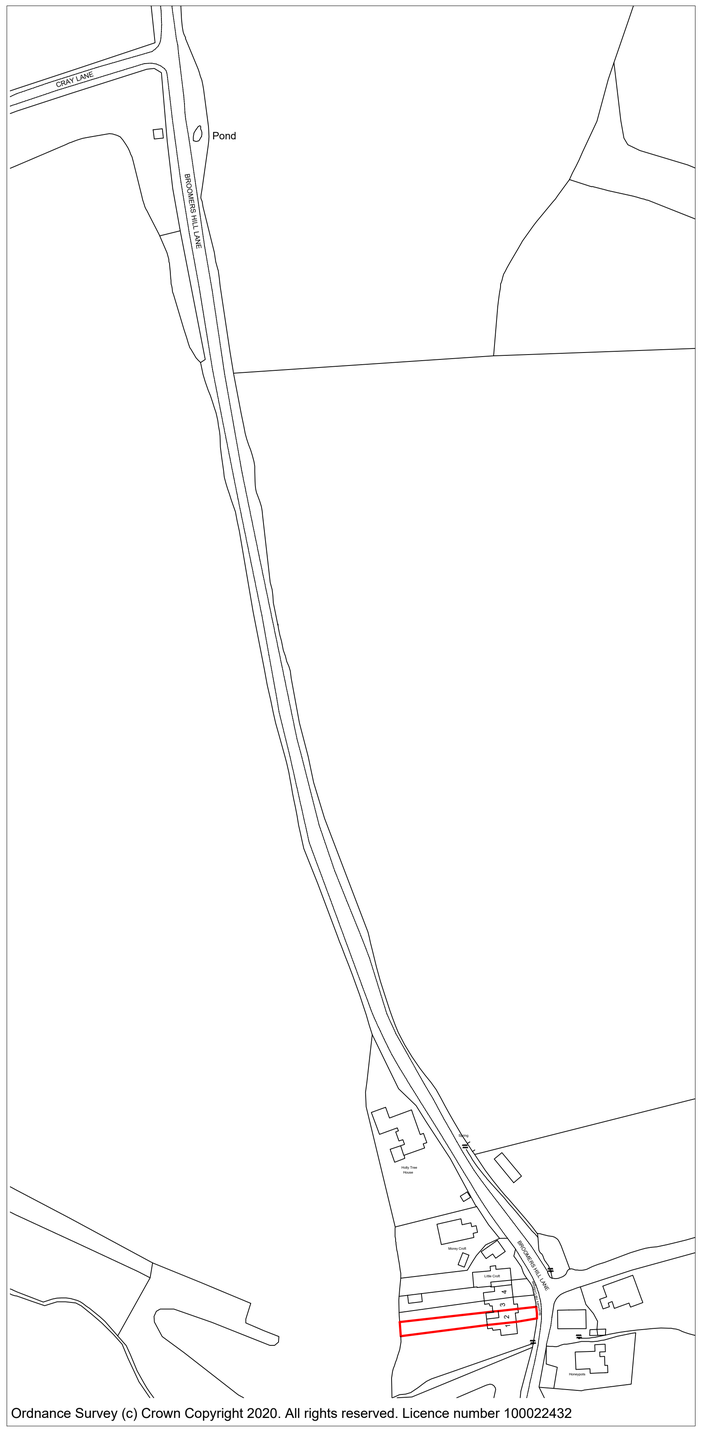

Ordnance Survey (c) Crown Copyright 2020. All rights reserved. Licence number 100022432

Location Plan
Scale 1:1250

Rev:	Description:	Date:
-	-	-

HORIZON DESIGN
ARCHITECTURAL TECHNOLOGY

Horizon Design Limited
4 High View
Worthing BN13 3DQ
01903 205868
info@horizon-design.co.uk www.horizon-design.co.uk

Client:
Mr & Mrs Slinger

Project:
Alterations to:
2 Broomers Hill Cottages
Broomers Hill Lane
Pulborough
West Sussex, RH20 2HZ

Drawing title:
Location & Block Plans

Scale:
1:1250 / 1:200 @ A1

Date: 17.05.24
Drawn: KWF

Drawing number: 3175-05
Revision: -