76 Billingshurst Road move and increase current VCO

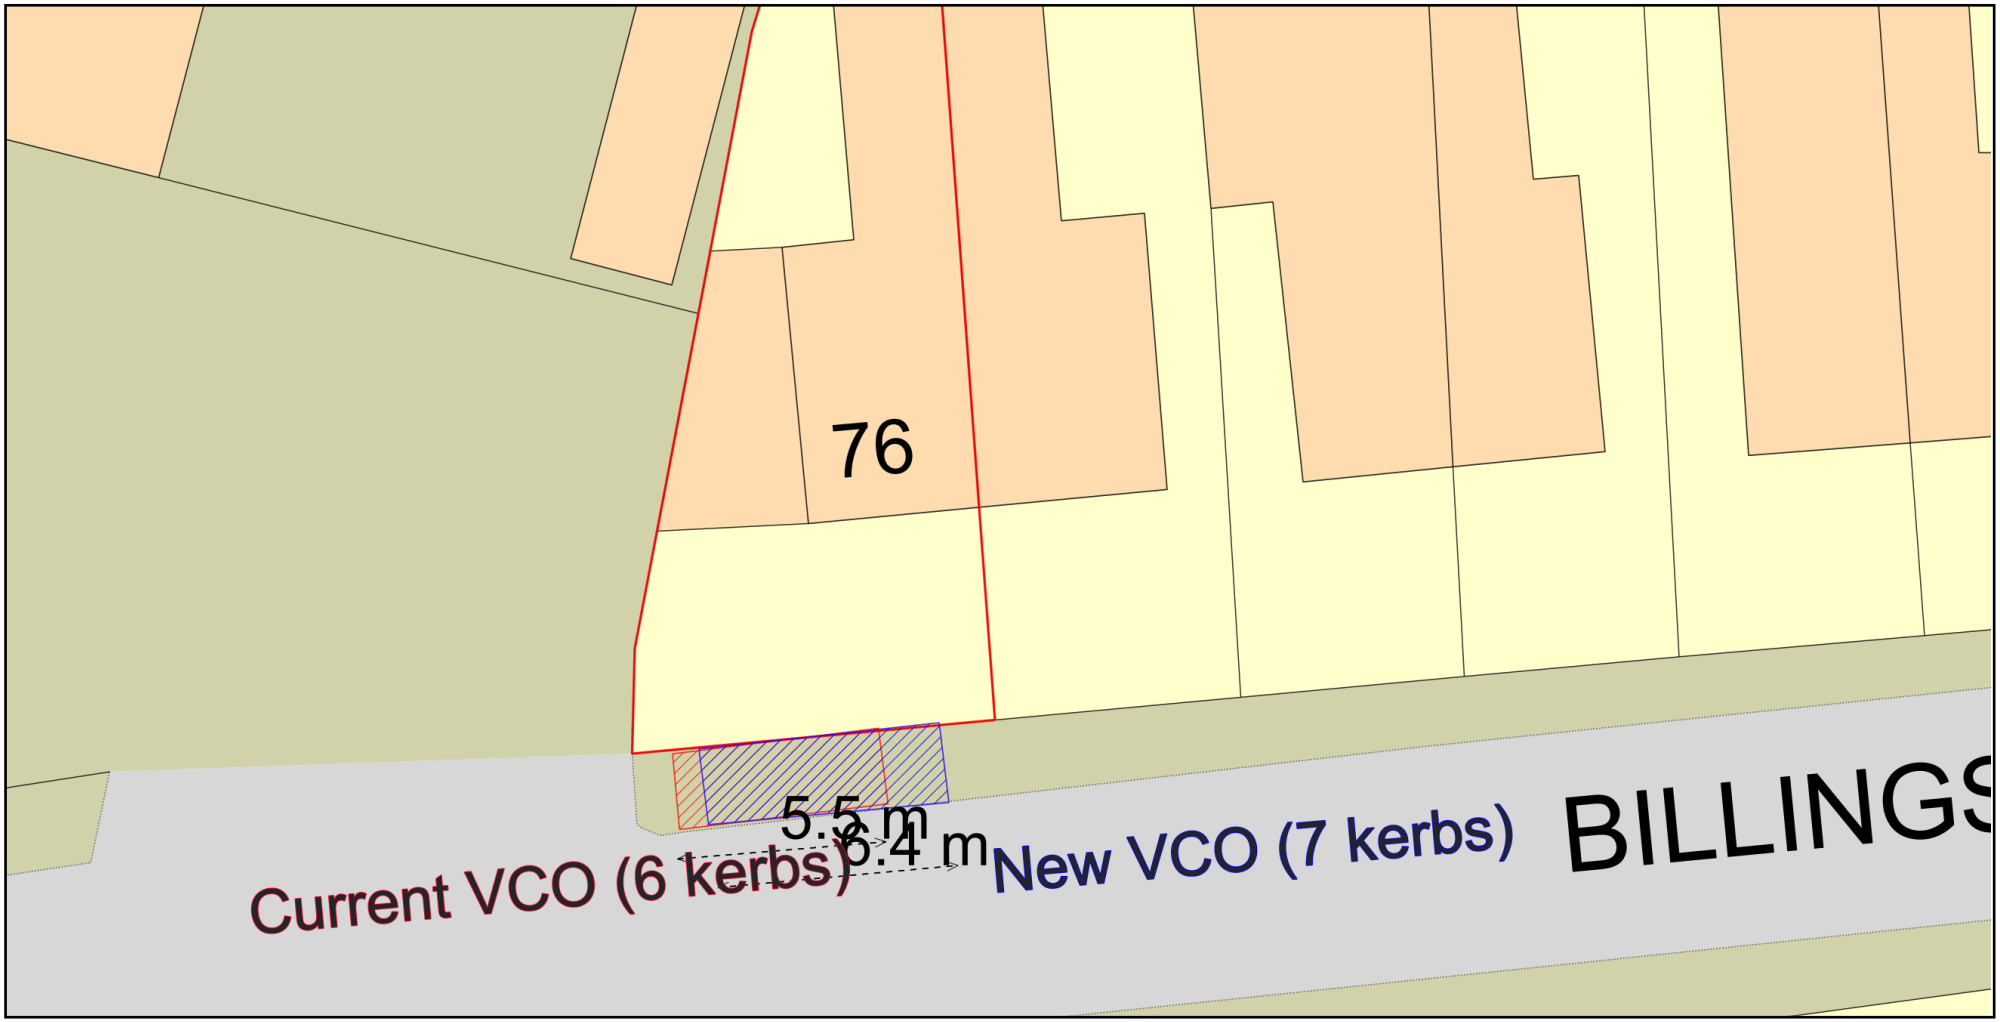

ReQuestaPlan

Plan Produced for: Steve Skilton

Date Produced: 18 May 2025

Plan Reference Number: TQRQM25138163013106

Scale: 1:200 @ A4

© Crown copyright and database rights 2025 OS 100042766