cement fibre roofing sheets in Juniper Green colour with alternating ridge fixed to manufacurers instructions.
potential photovoltaic solar panels on the roof elevation.

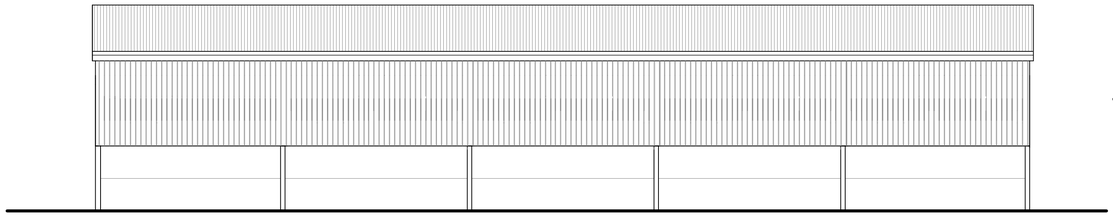

REAR ELEVATION (south)

"Yorkshire" boarding, pressure treated timber left to weather naturally

concrete panels 2m high

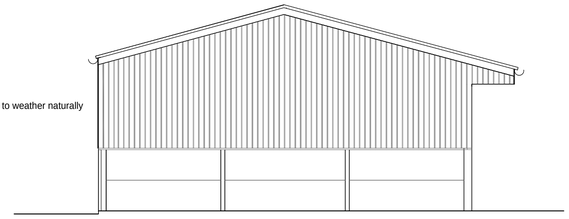

END ELEVATION (west)

cement fibre roofing sheets in Juniper Green colour with roof lights to suite clients requirements

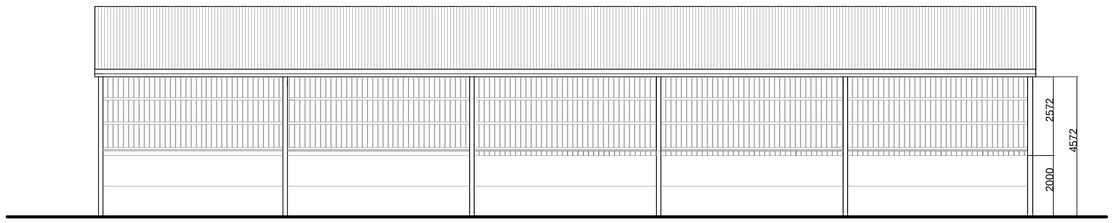

FRONT ELEVATION (north)

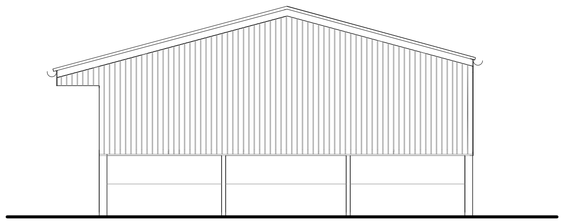

END ELEVATION (east)

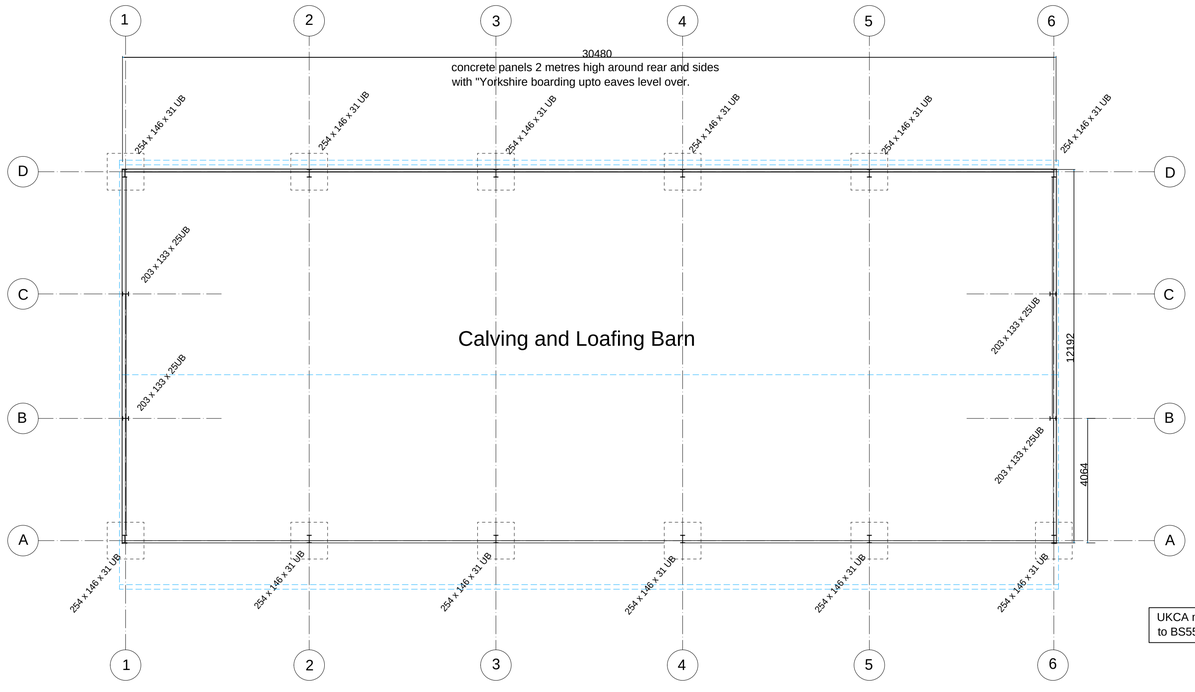

FLOOR PLAN

UKCA marked agricultural building to BS5502 Class II for livestock

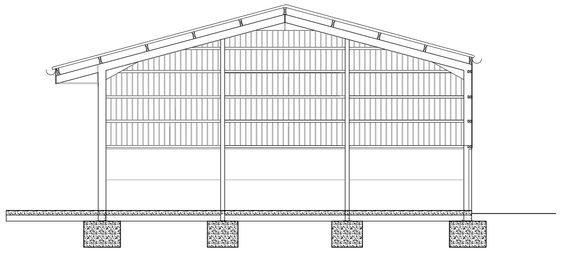

SECTION

0 1 2 3 4 5 6 7 8 9 10m

A		
	Date	Revisions

© copyright

Les Humphrey Associates
Architecture Chartered Surveyors Designers

The Studio - The Rocks
Ivy Dene Lane
Ashurst Wood
West Sussex RH19 3TN

telephone: 01342 315206 fax: 01342 313984
email: les@leshumphreyassociates.co.uk

RICS

Client
NEWBROOK FARMS

Job Title
Agricultural Barn at:
Lady Brooks and Bird in Eye
Pound Lane,
Upper Beeding
West Sussex.

Drawing Title
Prior Notification Details:
Floor Plan and Elevation
Details

Scale 1 : 100

Date 10-08-2024 Drawn by lah

Drg. No. 90824-02 Rev