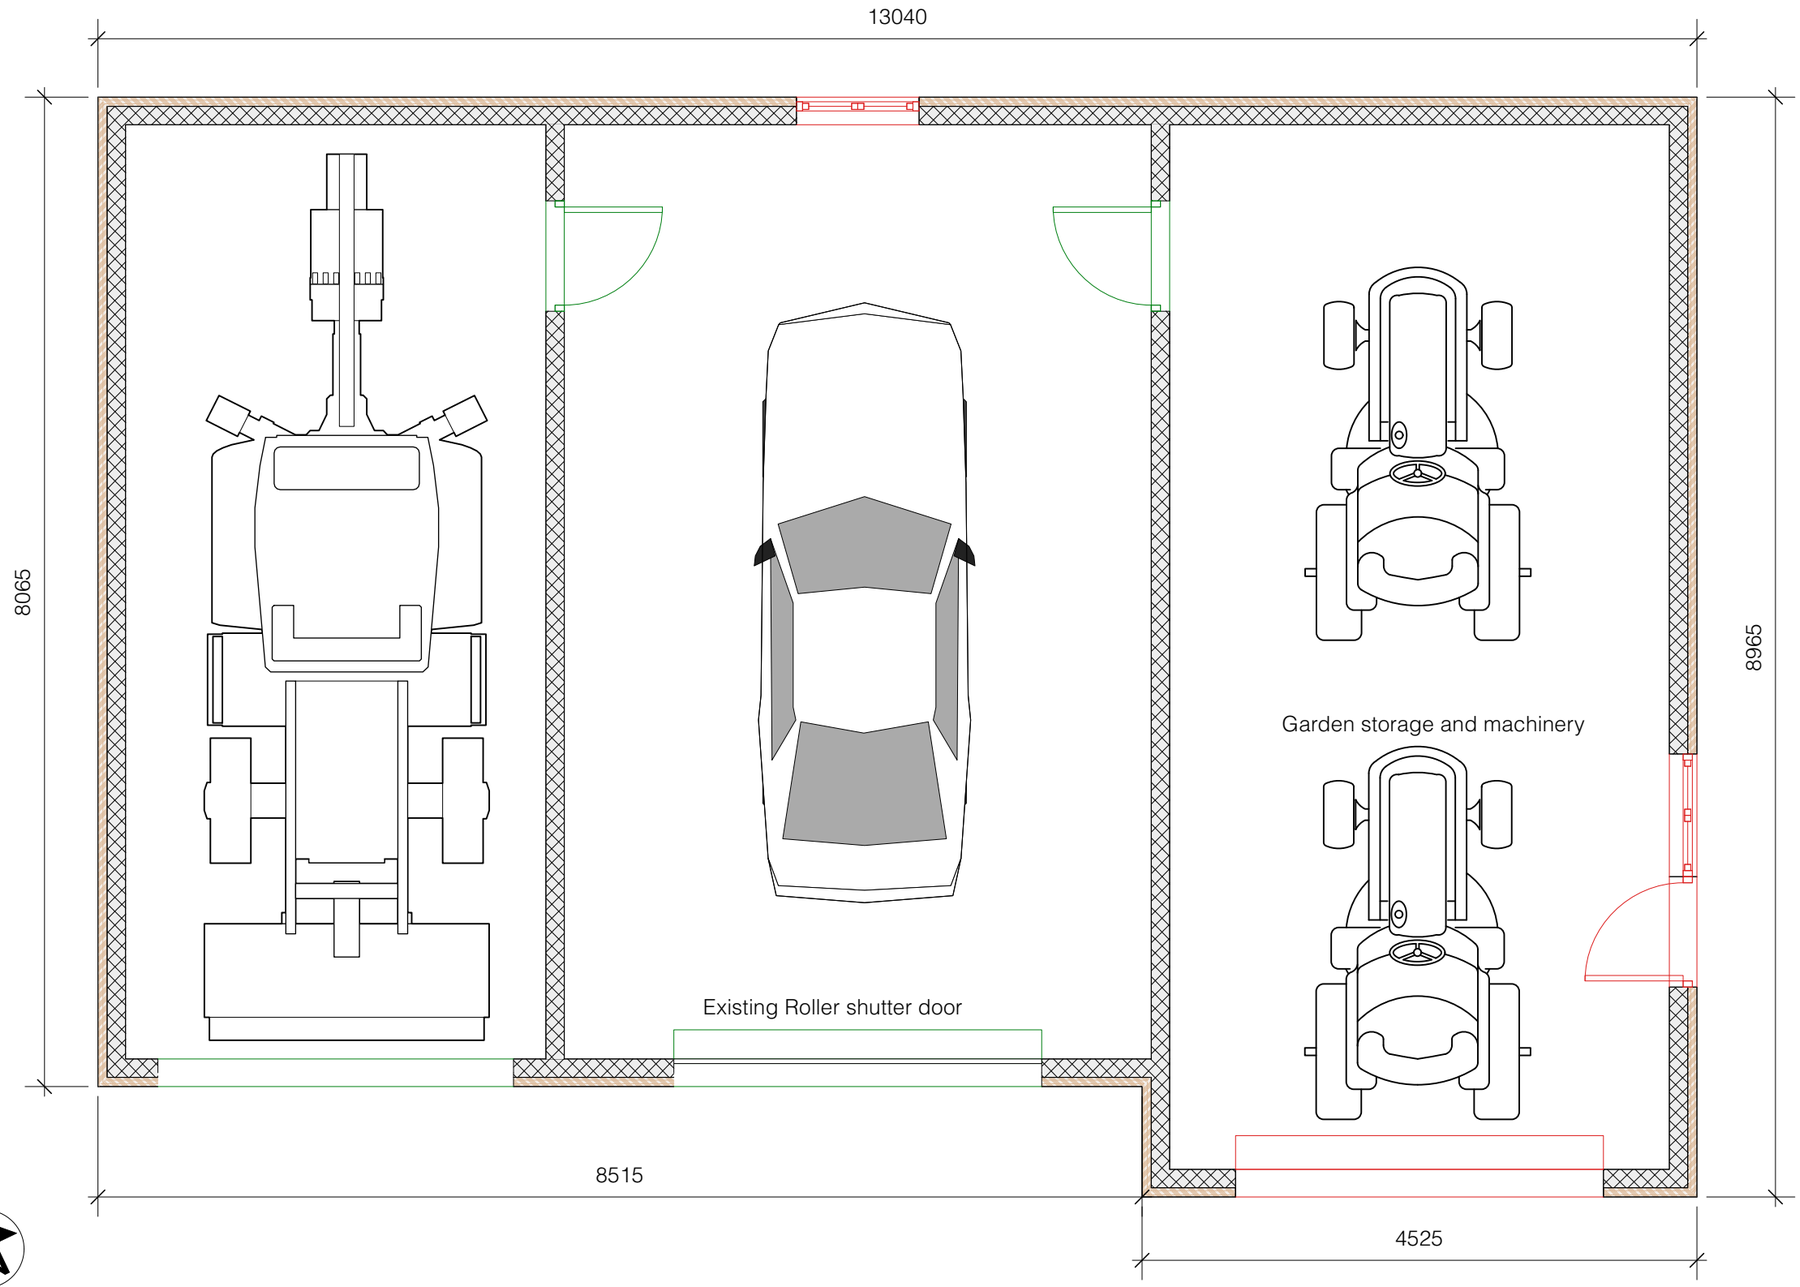


PROPOSED GARAGE WORKSHOP & MACHINERY STORE

Revised Floor Plan

0 0.5 1.0 2.0 3.0 4.0 5.0 M

Sheet No. D 0224/680/04A

Scales:
1:50

Notes:

Project Name:
Replacement Garage Workshop & Machinary Store

Date: 20/02/2024

Client:
Oram

Site Address:
Westmill Farm
Shoreham Road
Small Dole
BN5 9YG

PB PROPERTIES
the design to build on

Paul Maggs MCIAT

Hazelwood, Harbolets Road,
West Chltington RH20 2LG

Tel: 01798 813298

paul@pbproperties.co.uk
www.pbproperties.co.uk

Drawings produced using Vectorworks CAD. Only written dimensions to be respected. Copyright protected to PB Properties

CIAT
CHARTERED PRACTICE