
Woodhouse Farm, Wheatsheaf Road BN5 9BA

Proposed five dwellings elevations 1:200 apr 18

Roger Minost RIBA Chates Studio Stonepit Lane Henfield BN5 9QT


447pe09

rev :

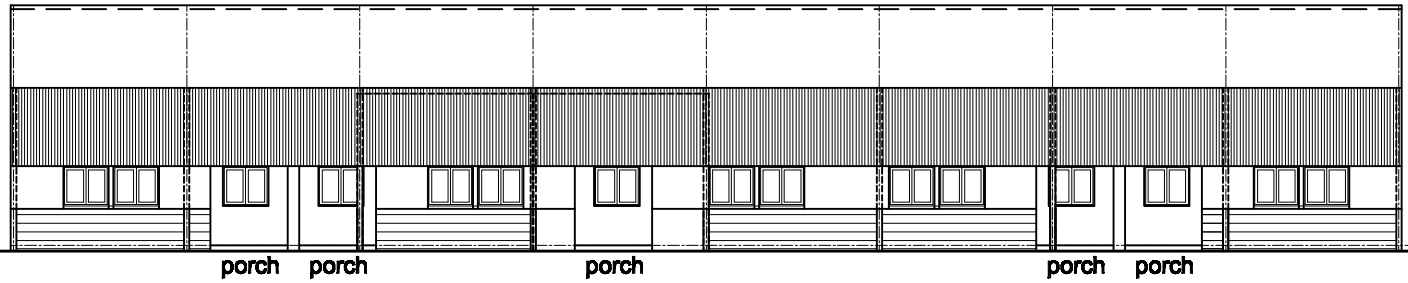


WEST ELEVATION

0m 2m 4m 6m 8m 10m

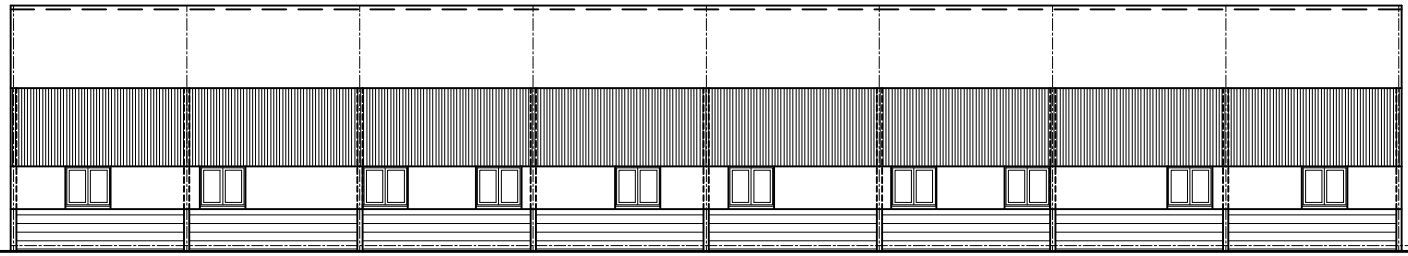

EAST ELEVATION

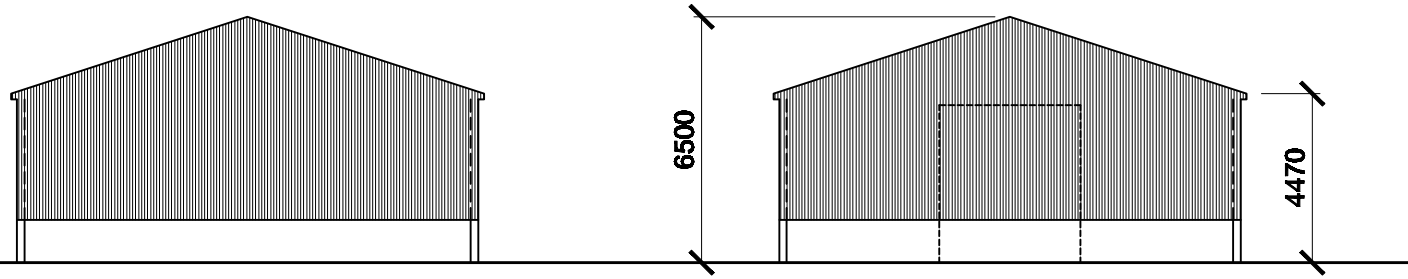

NORTH ELEVATION

SOUTH ELEVATION

proposed conversion to FIVE dwellings