rda1 info@rda1.co.uk. tel: 07989 399425. www.rda1.co.uk

1. All dimensions are to be checked on site prior to the commencement of the project. Any discrepancy must be reported to the construction administrator / designer
2. Figured dimensions only do not scale
3. This drawing must be read in conjunction with all other drawings / specifications / details for this project
4. Contractor must ensure they have the latest issued drawings / details prior to commencing work
5. All new work to conform to the local authority requirements/ Building Regulation Approval. Workmanship and standards to comply to the relevant British Standards and current Codes of Pratice

Title: MR MIKE DEAN 70 CHURCHILL WAY, BROADBRIDGE HEALTH, HORSHAM, RH12 3TZ

Drawing: SITE PLAN

Scale: 1:500 @ A3

Date: FEBUARY 2024

Drawn by: rd

Dwg No: 10 301P Amendment:

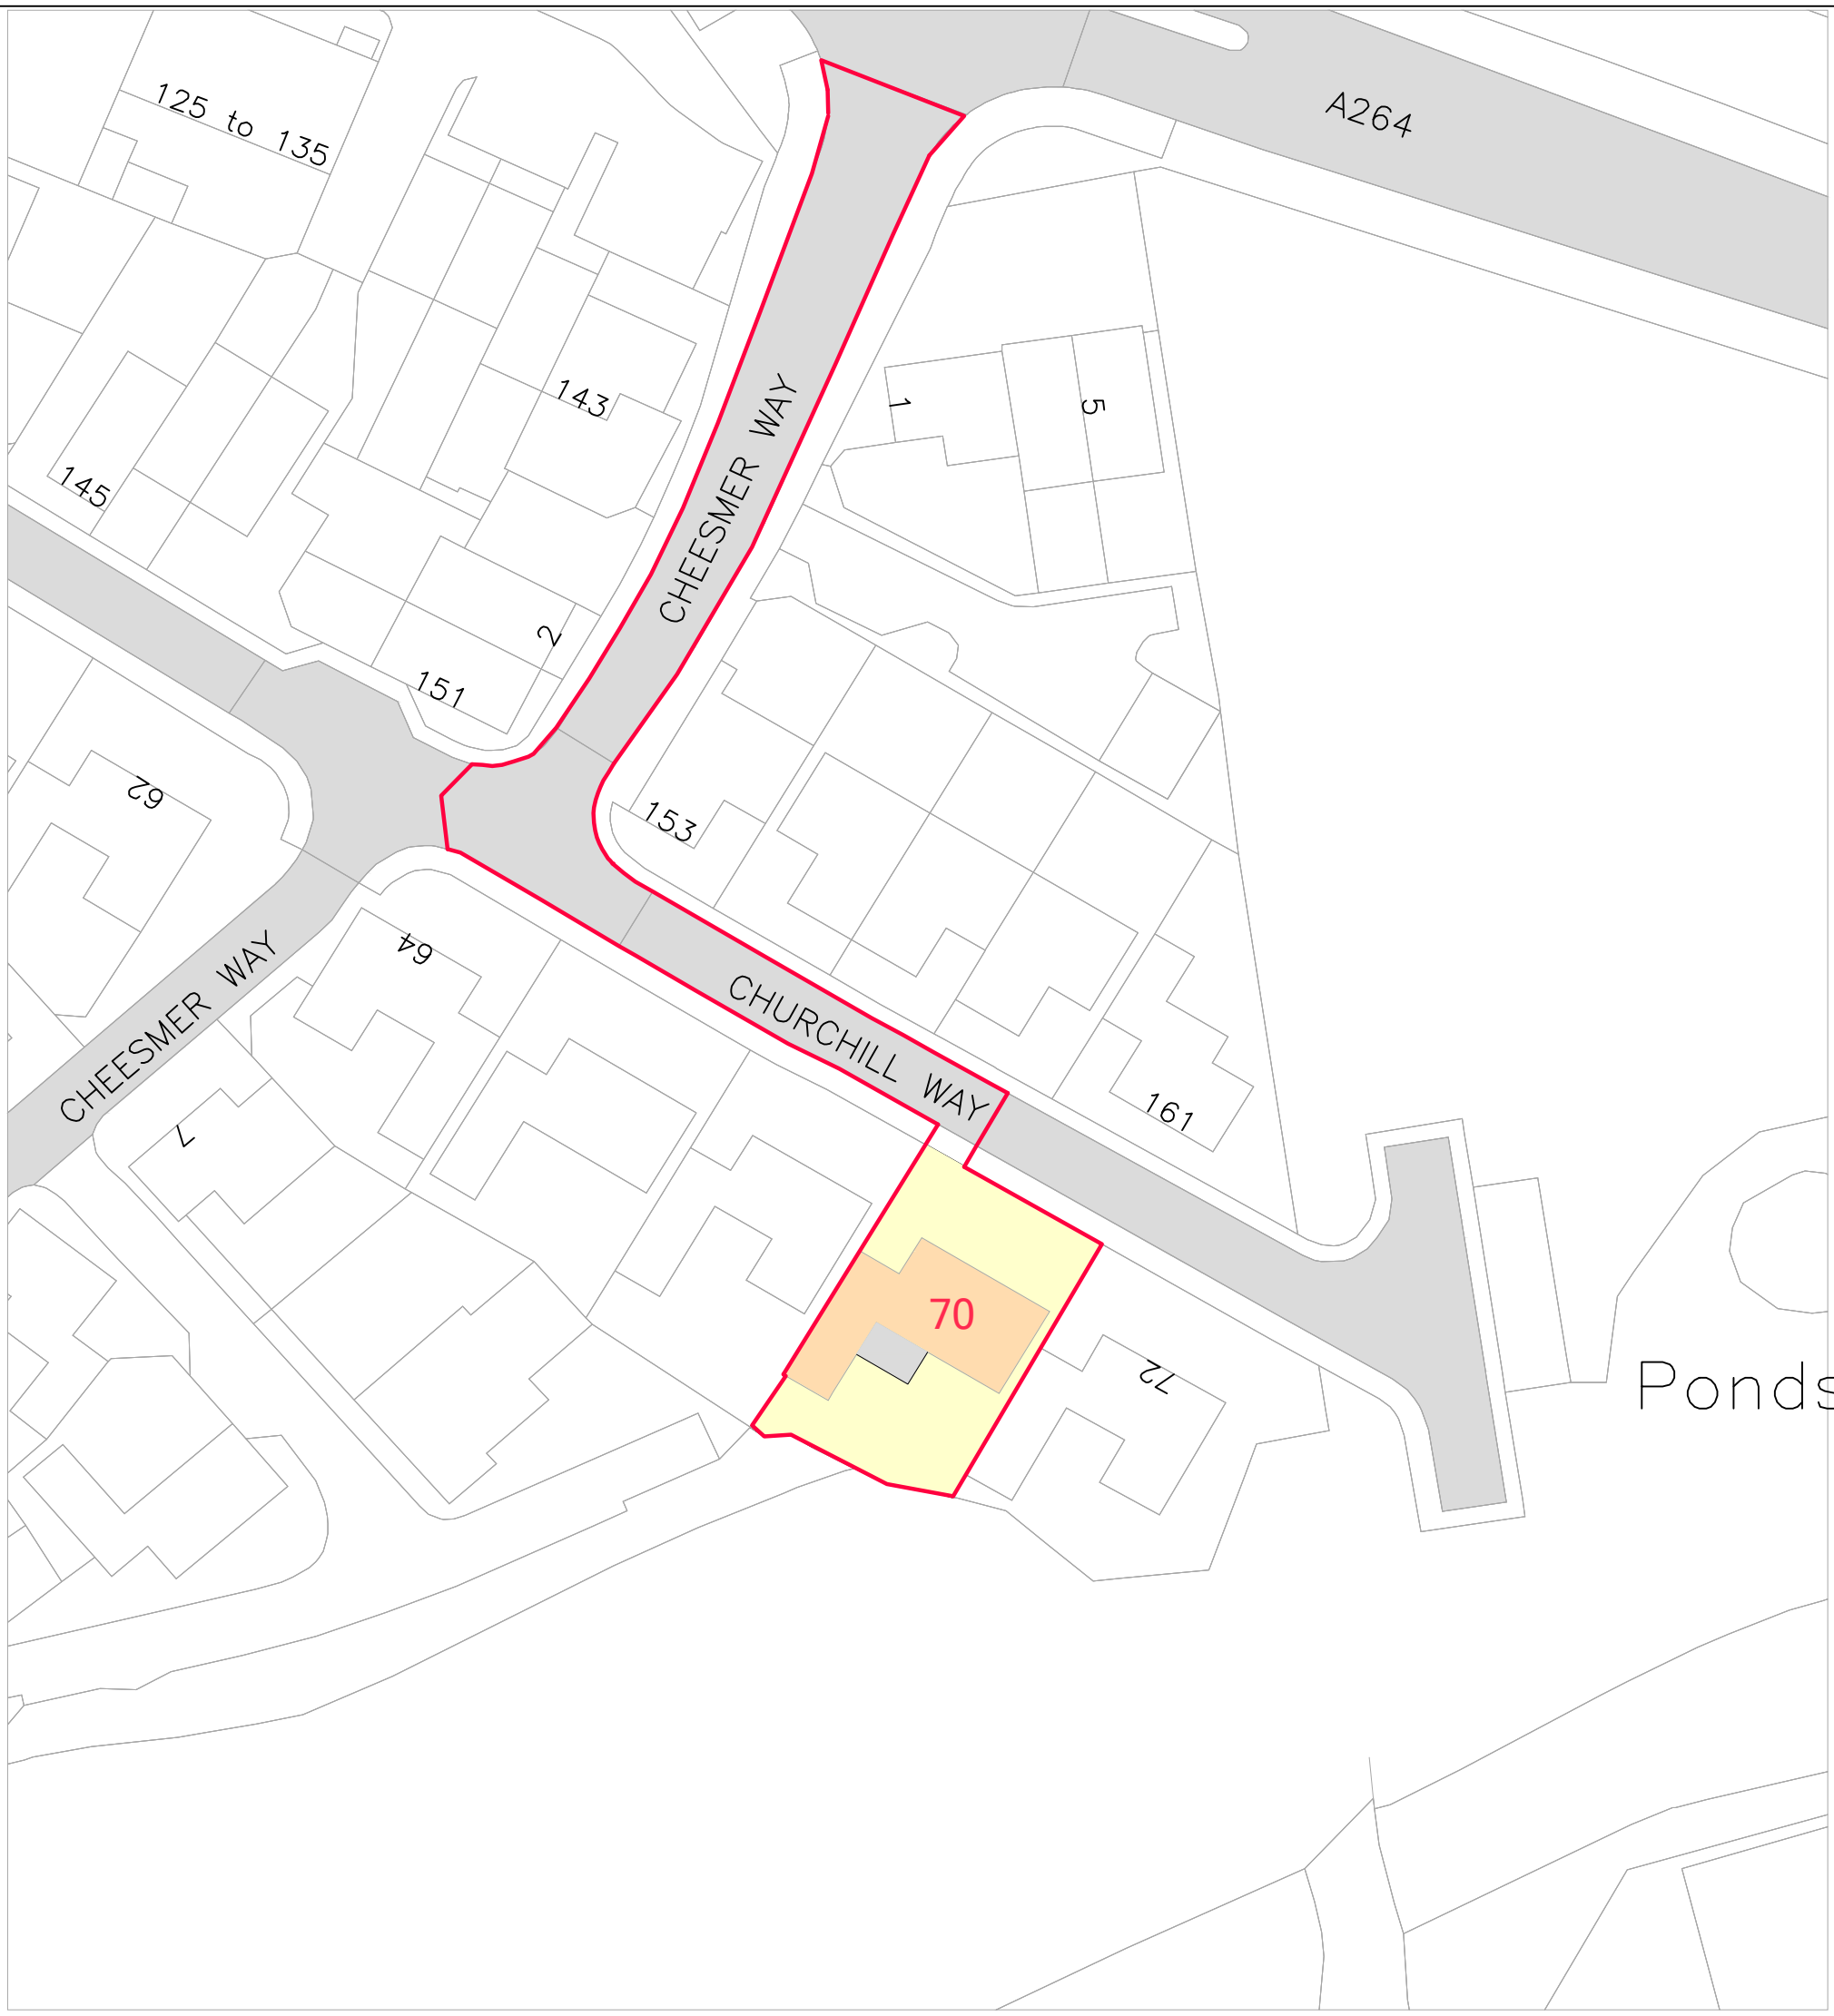

SITE PLAN Scale 1:500

© copyright rda1 2024