DRAWING : ELEVATION 2
EXISTING & PROPOSED

SCALE : 1/100.

DATED : MARCH 2024


PROPOSED SINGLE STOREY REAR EXTENSION

AT


"OVERDALE" HAGLANDS LANE
WEST CHILTINGTON
WEST SUSSEX
RH20 2QR.

0 1 2 3 4 5


SCALE BAR 1:100

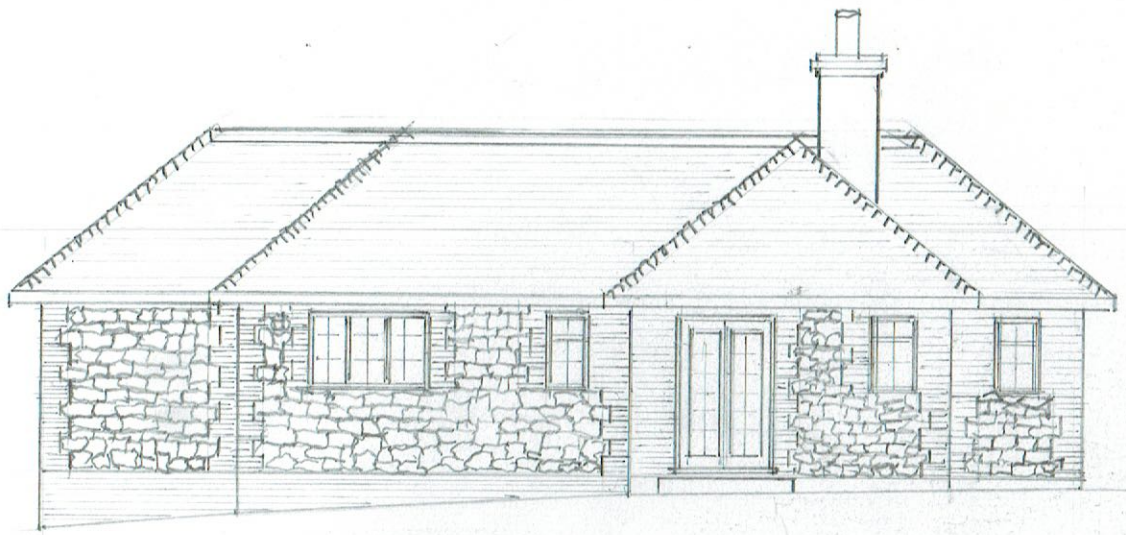


REAR (NORTH) ELEVATION: EXISTING.

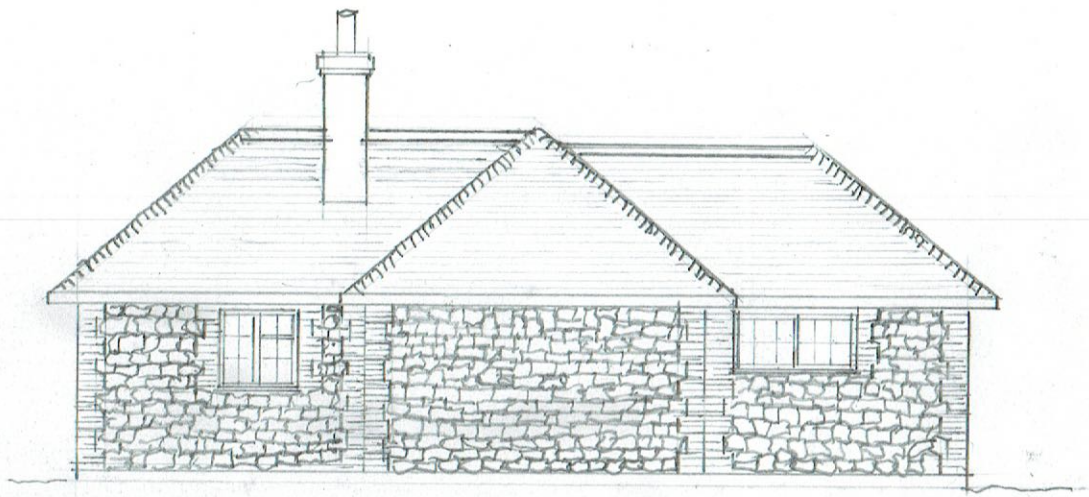

SIDE (WEST) ELEVATION: EXISTING.

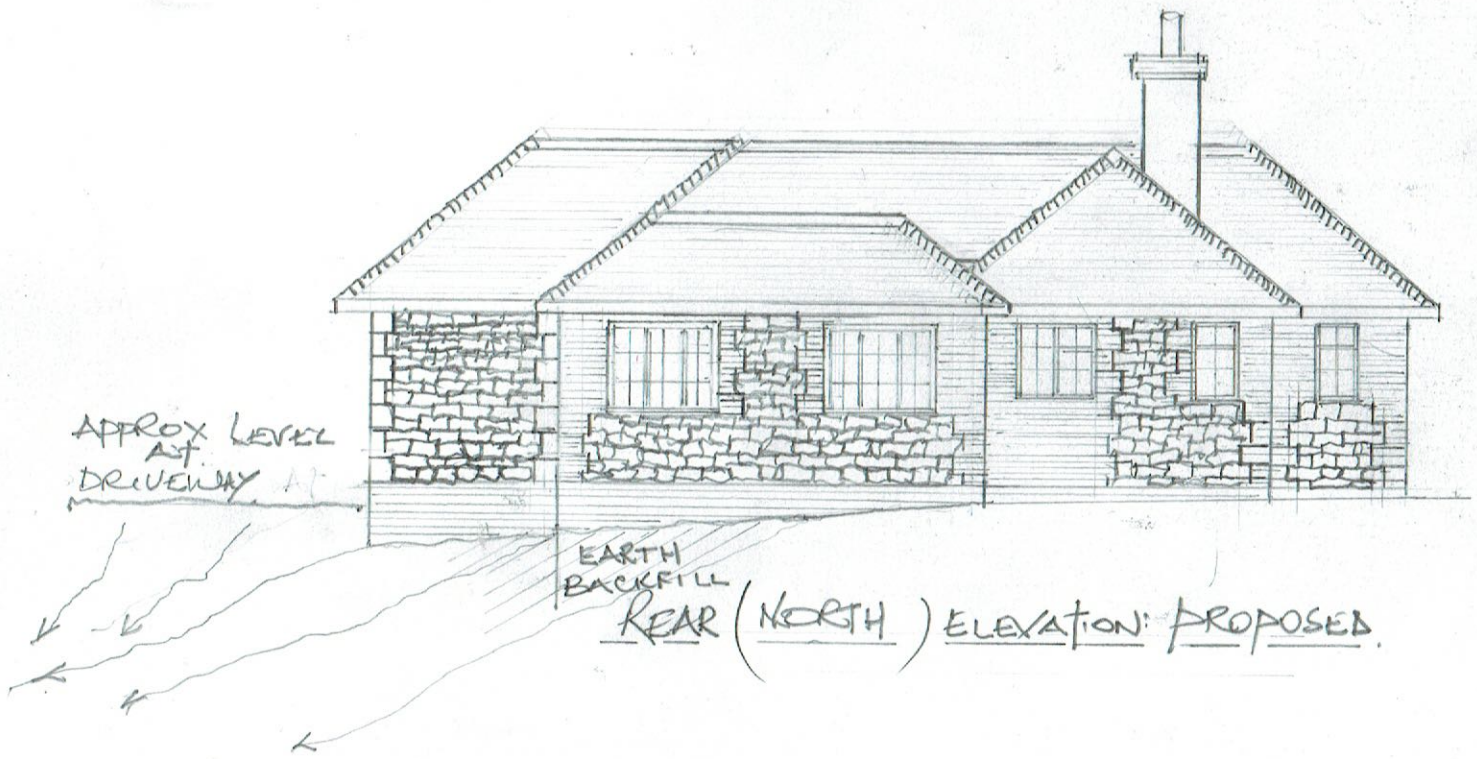

REAR (NORTH) ELEVATION: PROPOSED.

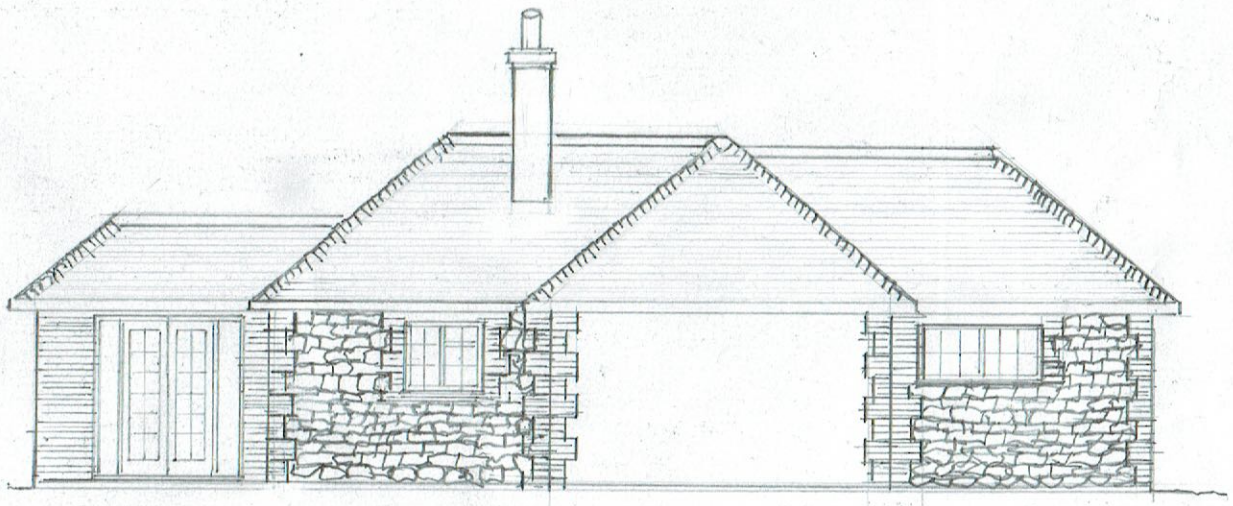

SIDE (WEST) ELEVATION : PROPOSED.