



Notes


All details are indicative only. All dimensions to be checked on site by contractor prior to commencement of works. Any discrepancies in drawings to be reported to Philips Surveyors LLP.

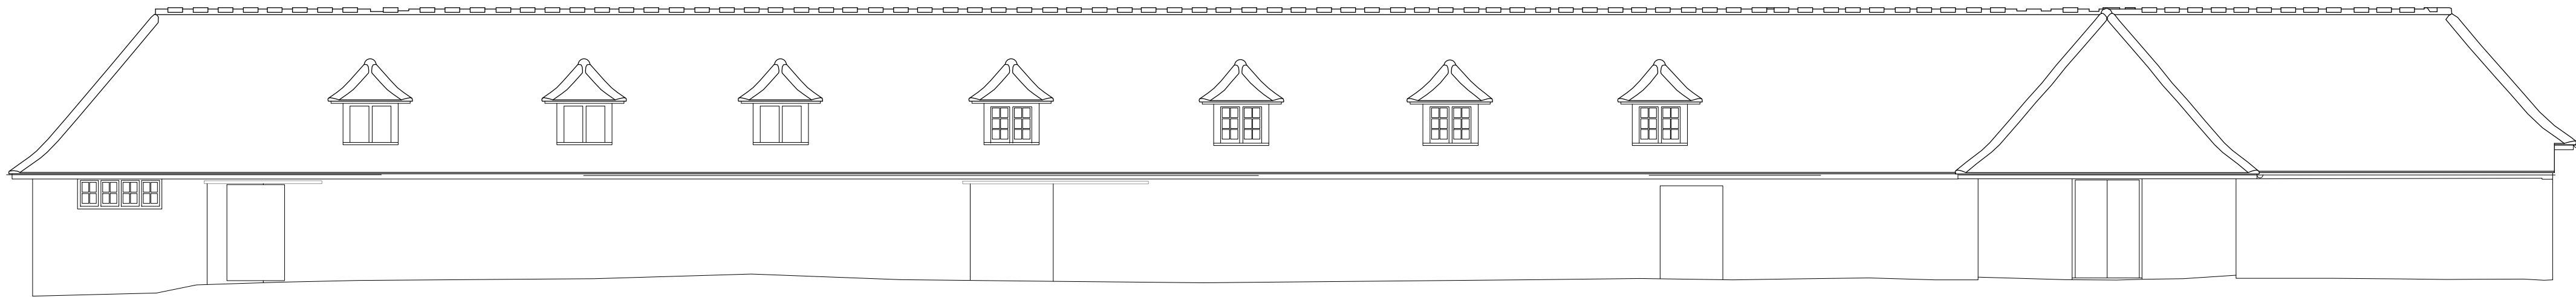


Building 1, Elevation 1

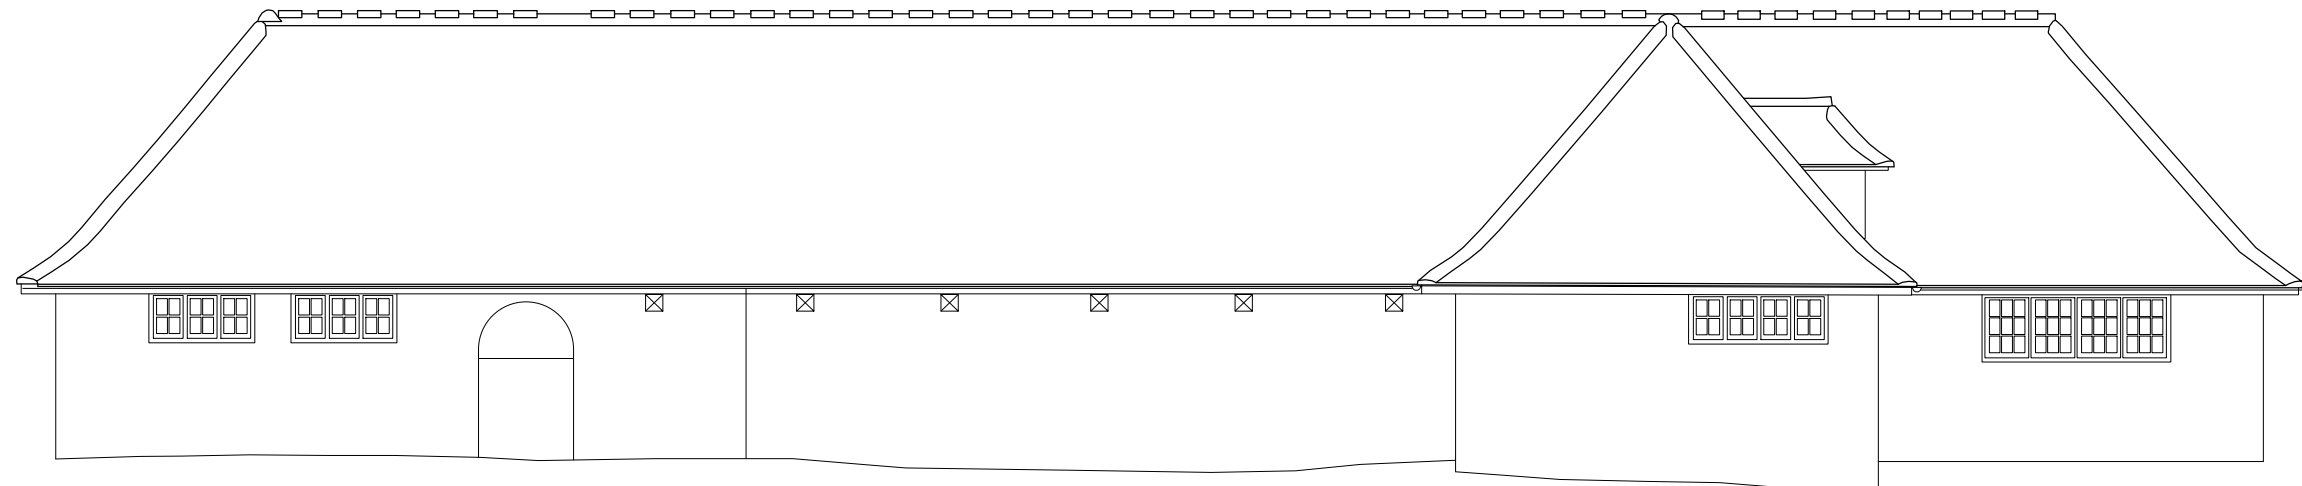


Building 1, Elevation 2

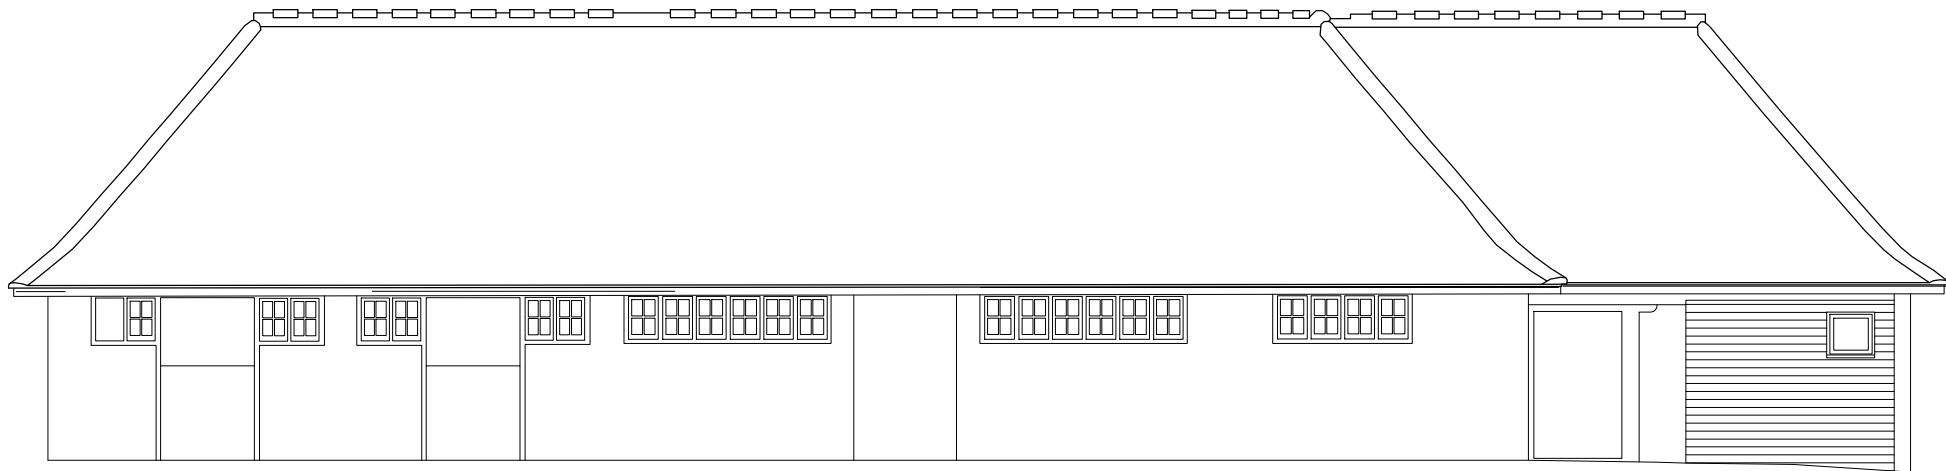

Building 1, Elevation 3

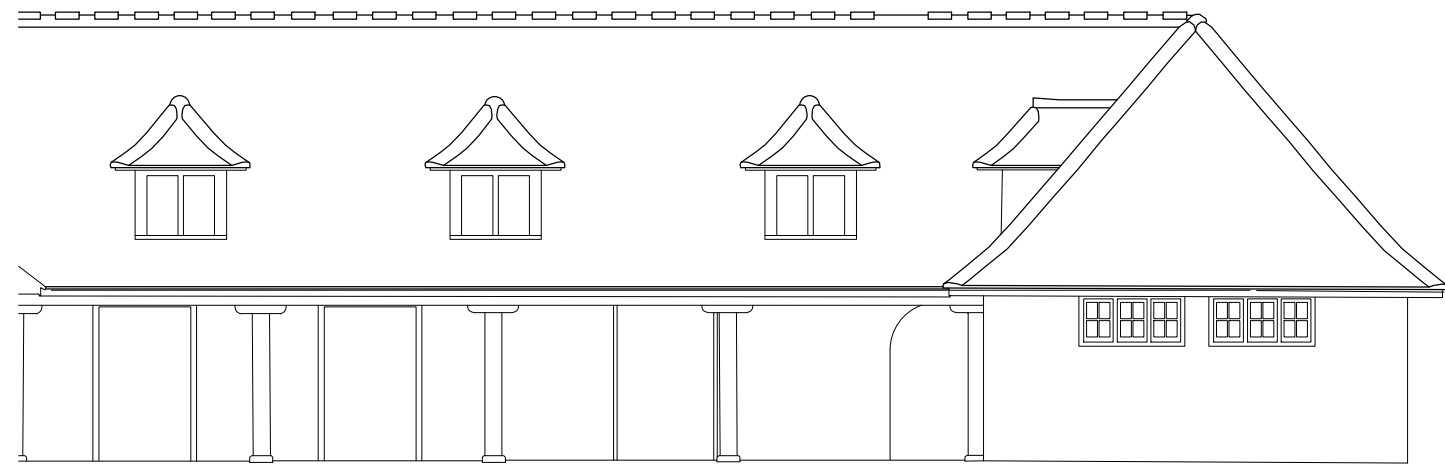


Building 1, Elevation 4

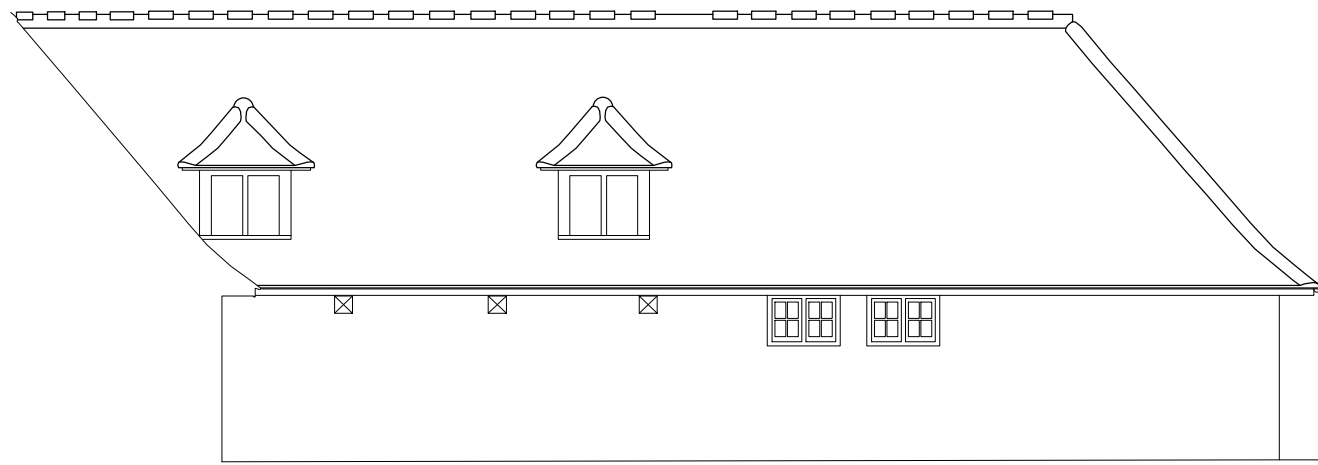


Building 1, Elevation 5



Building 1, Elevation 8

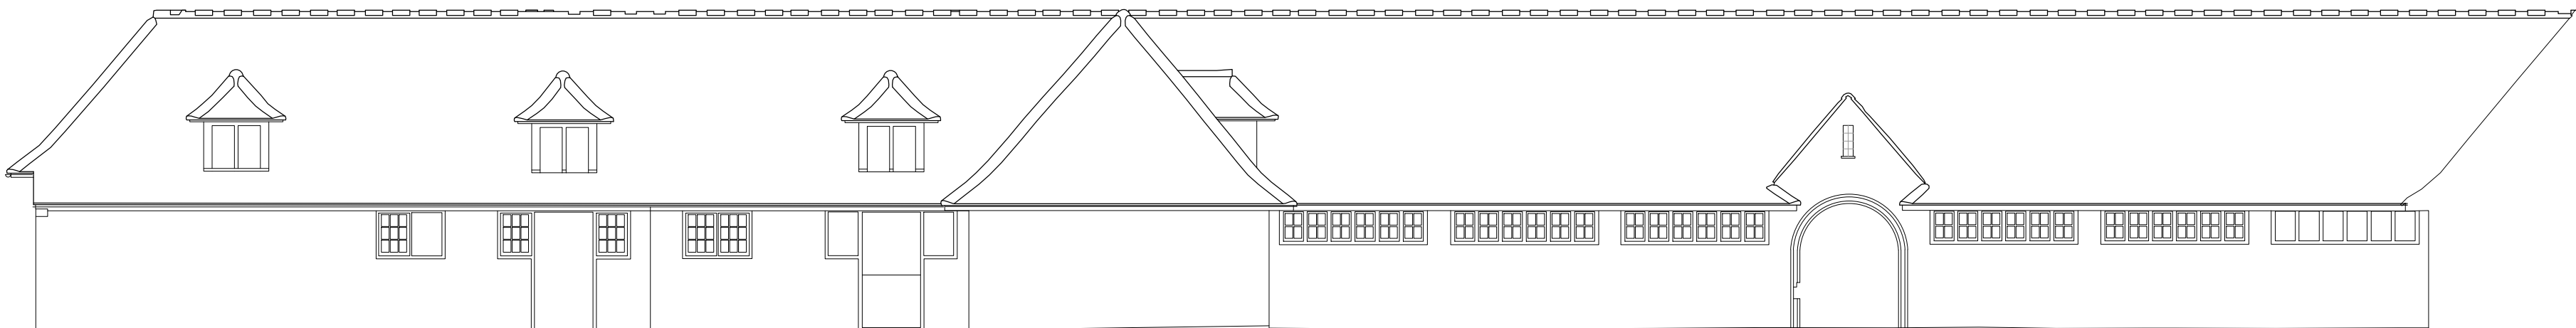

Building 1, Elevation 6

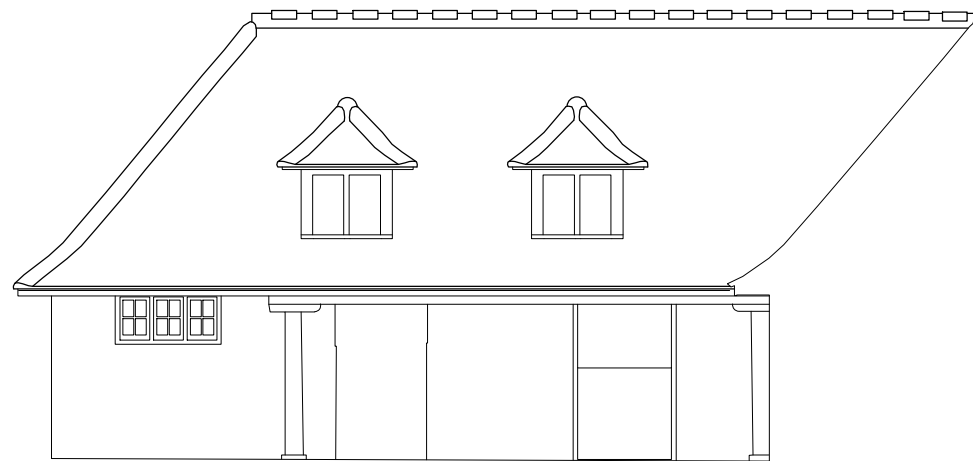

Building 1, Elevation 7

Rev.	Amendments	Date	Drw
------	------------	------	-----



PHILIPS SURVEYORS LLP, THE OLD COACH HOUSE, 78 LOWER STREET, PULBOROUGH, WEST SUSSEX, RH20 2AA
TEL 01798 873222 FAX 01798 873444
EMAIL INFO@PHILIPS-SURVEYORS.CO.UK
WWW.PHILIPSCHARTEREDSURVEYORS.CO.UK

CLIENT: Ellis Rodda, Property & Development
Manager.
Camelia Botnar Foundation,
Maplehurst Road, Cowfold, West Sussex
RH13 8DB.

PROJECT:
Clock House Farm, Stonehouse Lane,
Cowfold, RH13 8DL

DRAWING TITLE:

Elevations, Building 1

DRAWN: GRM	JOB NO: 2684/25	SCALE: 1:100 @A1
CHECKED: PGA	DRAWING NO: EX-01B	REV:
DATE: April 25		

© Philips Surveyors LLP.

[illegible]