



Notes


All details are indicative only. All dimensions to be checked on site by contractor prior to commencement of works. Any discrepancies in drawings to be reported to Philips Surveyors LLP.

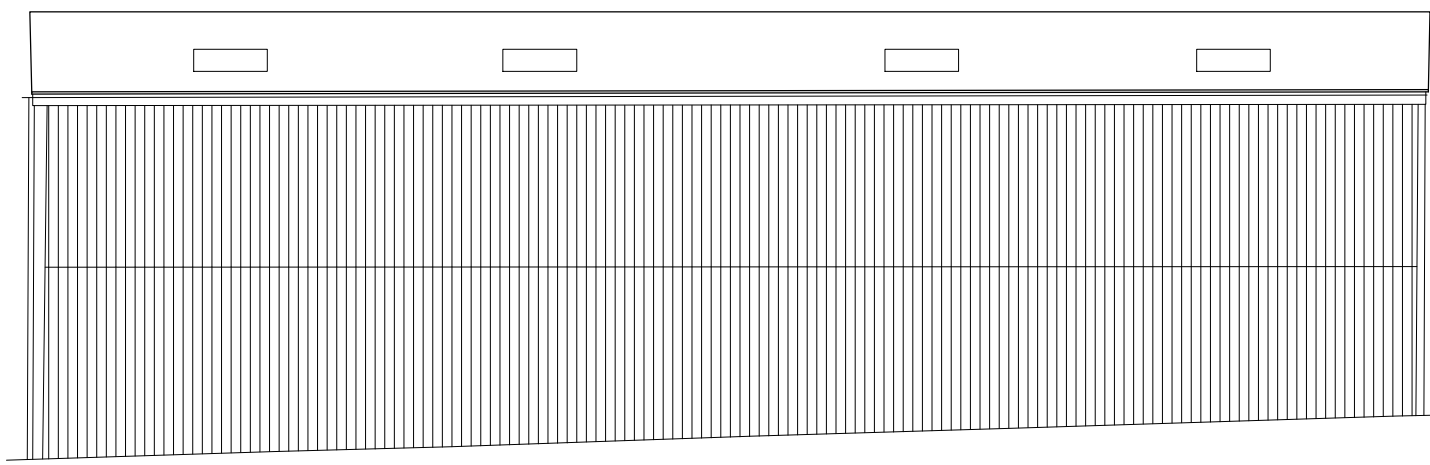


Building 7, Elevation 1

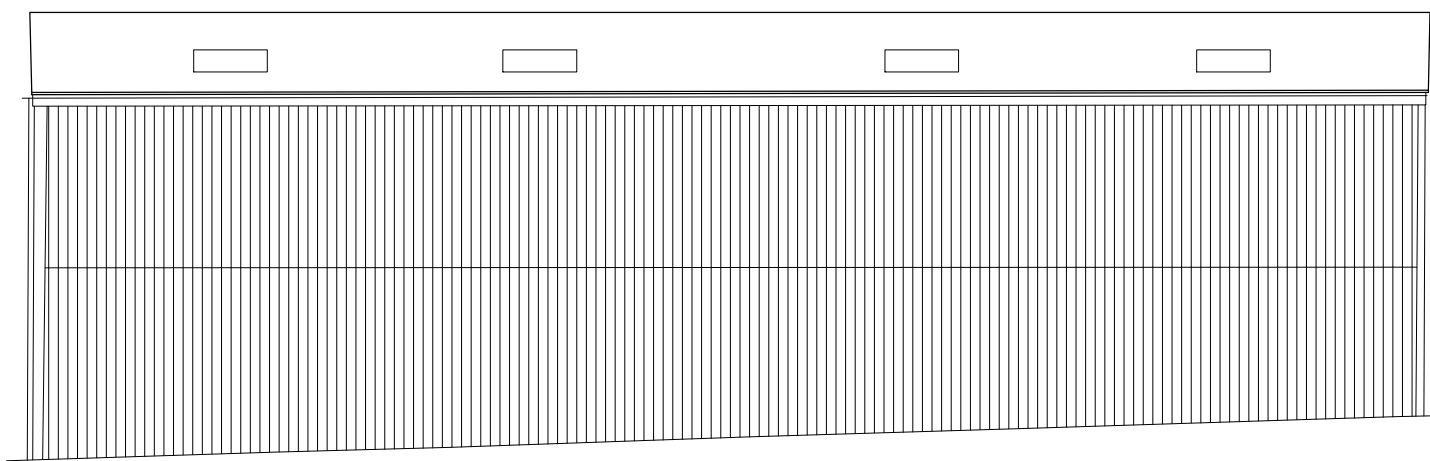


Building 7, Elevation 1

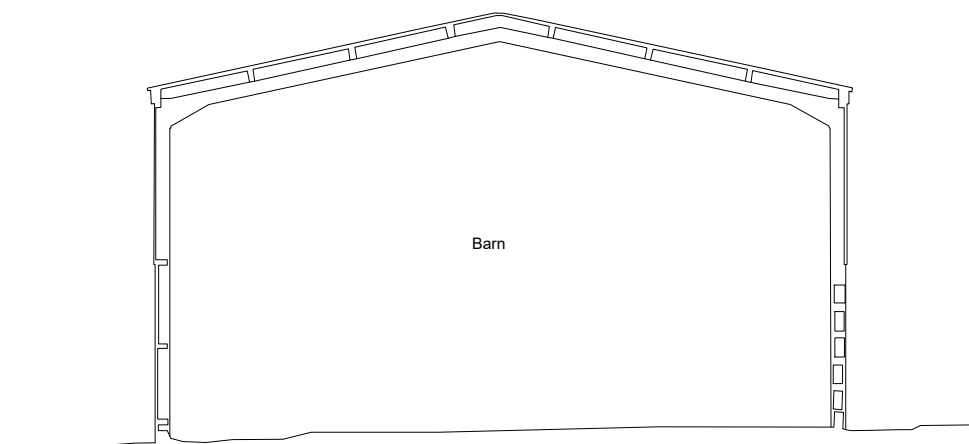


Section B7

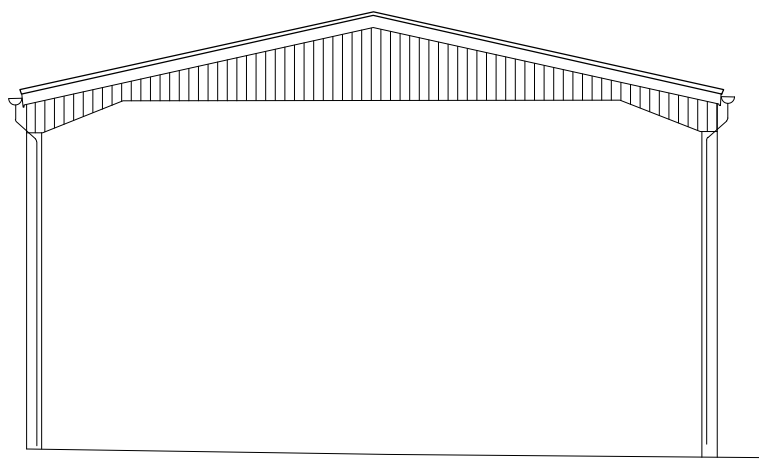

Building 7, Elevation 2

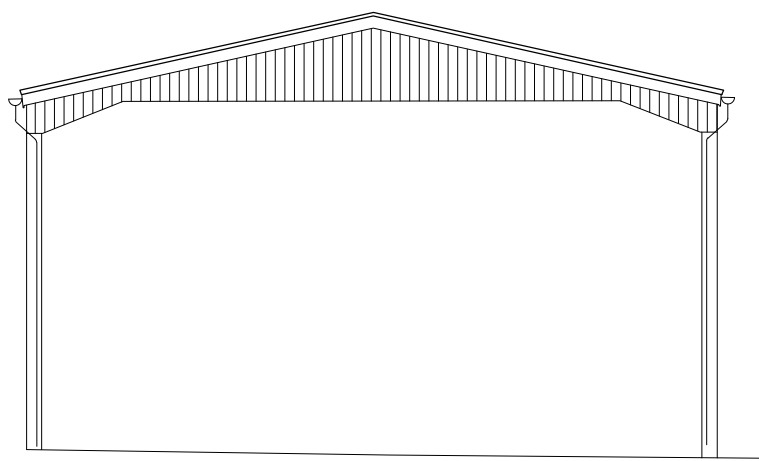

Building 7, Elevation 2

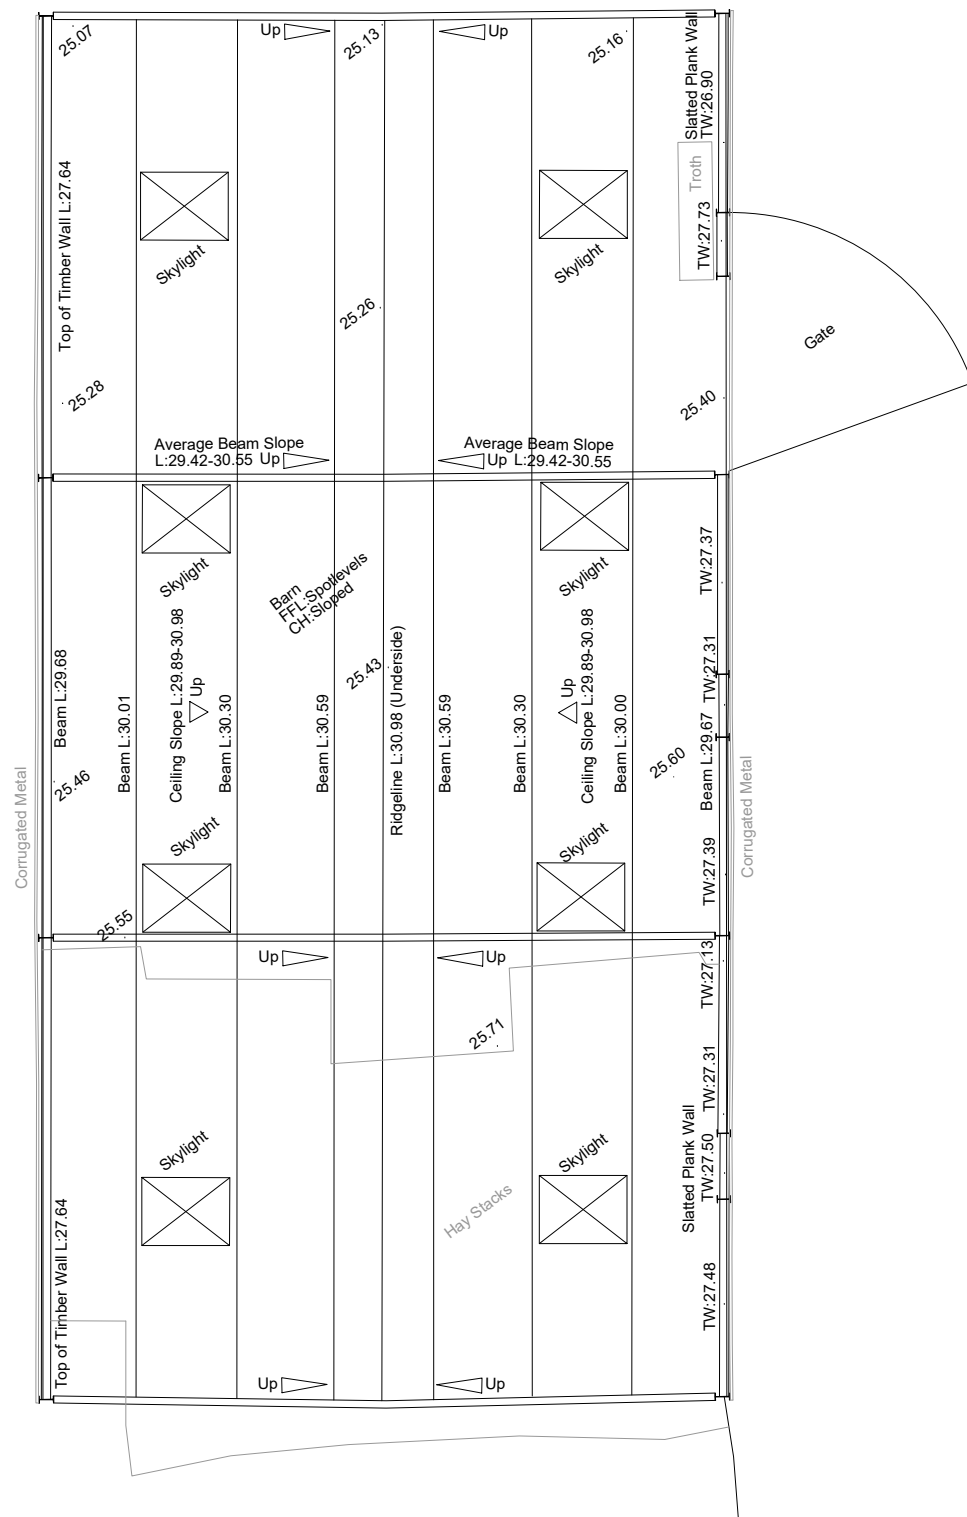

Rev.	Amendments	Date	Drw



PHILIPS SURVEYORS
BUILDING SURVEYORS, DESIGNERS & CONSULTANTS

PHILIPS SURVEYORS LLP, THE OLD COACH HOUSE, 78 LOWER STREET, PULBOROUGH, WEST SUSSEX, RH20 2AA
TEL 01798 873222 FAX 01798 873444
EMAIL INFO@PHILIPS-SURVEYORS.CO.UK
WWW.PHILIPSCHARTEREDSURVEYORS.CO.UK

CLIENT: Ellis Rodda, Property & Development
Manager.
Camelia Botnar Foundation,
Maplehurst Road, Cowfold, West Sussex
RH13 8DB.

PROJECT:
Clock House Farm, Stonehouse Lane,
Cowfold, RH13 8DL

DRAWING TITLE:

Ground Floor, Elevation & Section B7
Building 7

DRAWN: GRM	JOB NO: 2684/25	SCALE: 1:100 @A1
CHECKED: PGA	DRAWING NO: EX-07	REV:
DATE: April 25		

© Philips Surveyors LLP.

NOTES
SURVEY IS BASED ON OS GRID SYSTEM
ORIGINATING FROM STATION 1
@ E 519740.360, N 122188.656, RL 25.598

Every effort has been made to survey the area as indicated. Where detail is inaccessible or obscured from view it has been deemed unable to survey.

LYR INFORMATION	
0	EMPTY
1	Downstairs, stairs, not elements etc.
2	Extreme Sinking
3	Downstairs
4	Fences and boundary lines
5	Fixed furniture
6	Drainage and waste water fixtures
7	Callings or floor finishes
8	Windows
9	Kitchen appliances and fixtures
10	Plumbing
11	Significant ventilation and plant installation
12	Significant electrical installation
13	Roofs, eaves, hobs and valleys
14	Roofline
15	Roofline
Line types and Symbols

Building Lines	Metal	Soffit
Rooflines	Spotlevel	Beams
Wall Lines	Windows	Skylights
Wall Hatching	Doors	Ceiling Slope
Furniture	Rad	Plinths / Platforms
Kitchen Fixtures	Sanitary	Stairs

