





KEY

 Proposed Development Site

 Viewpoint Locations

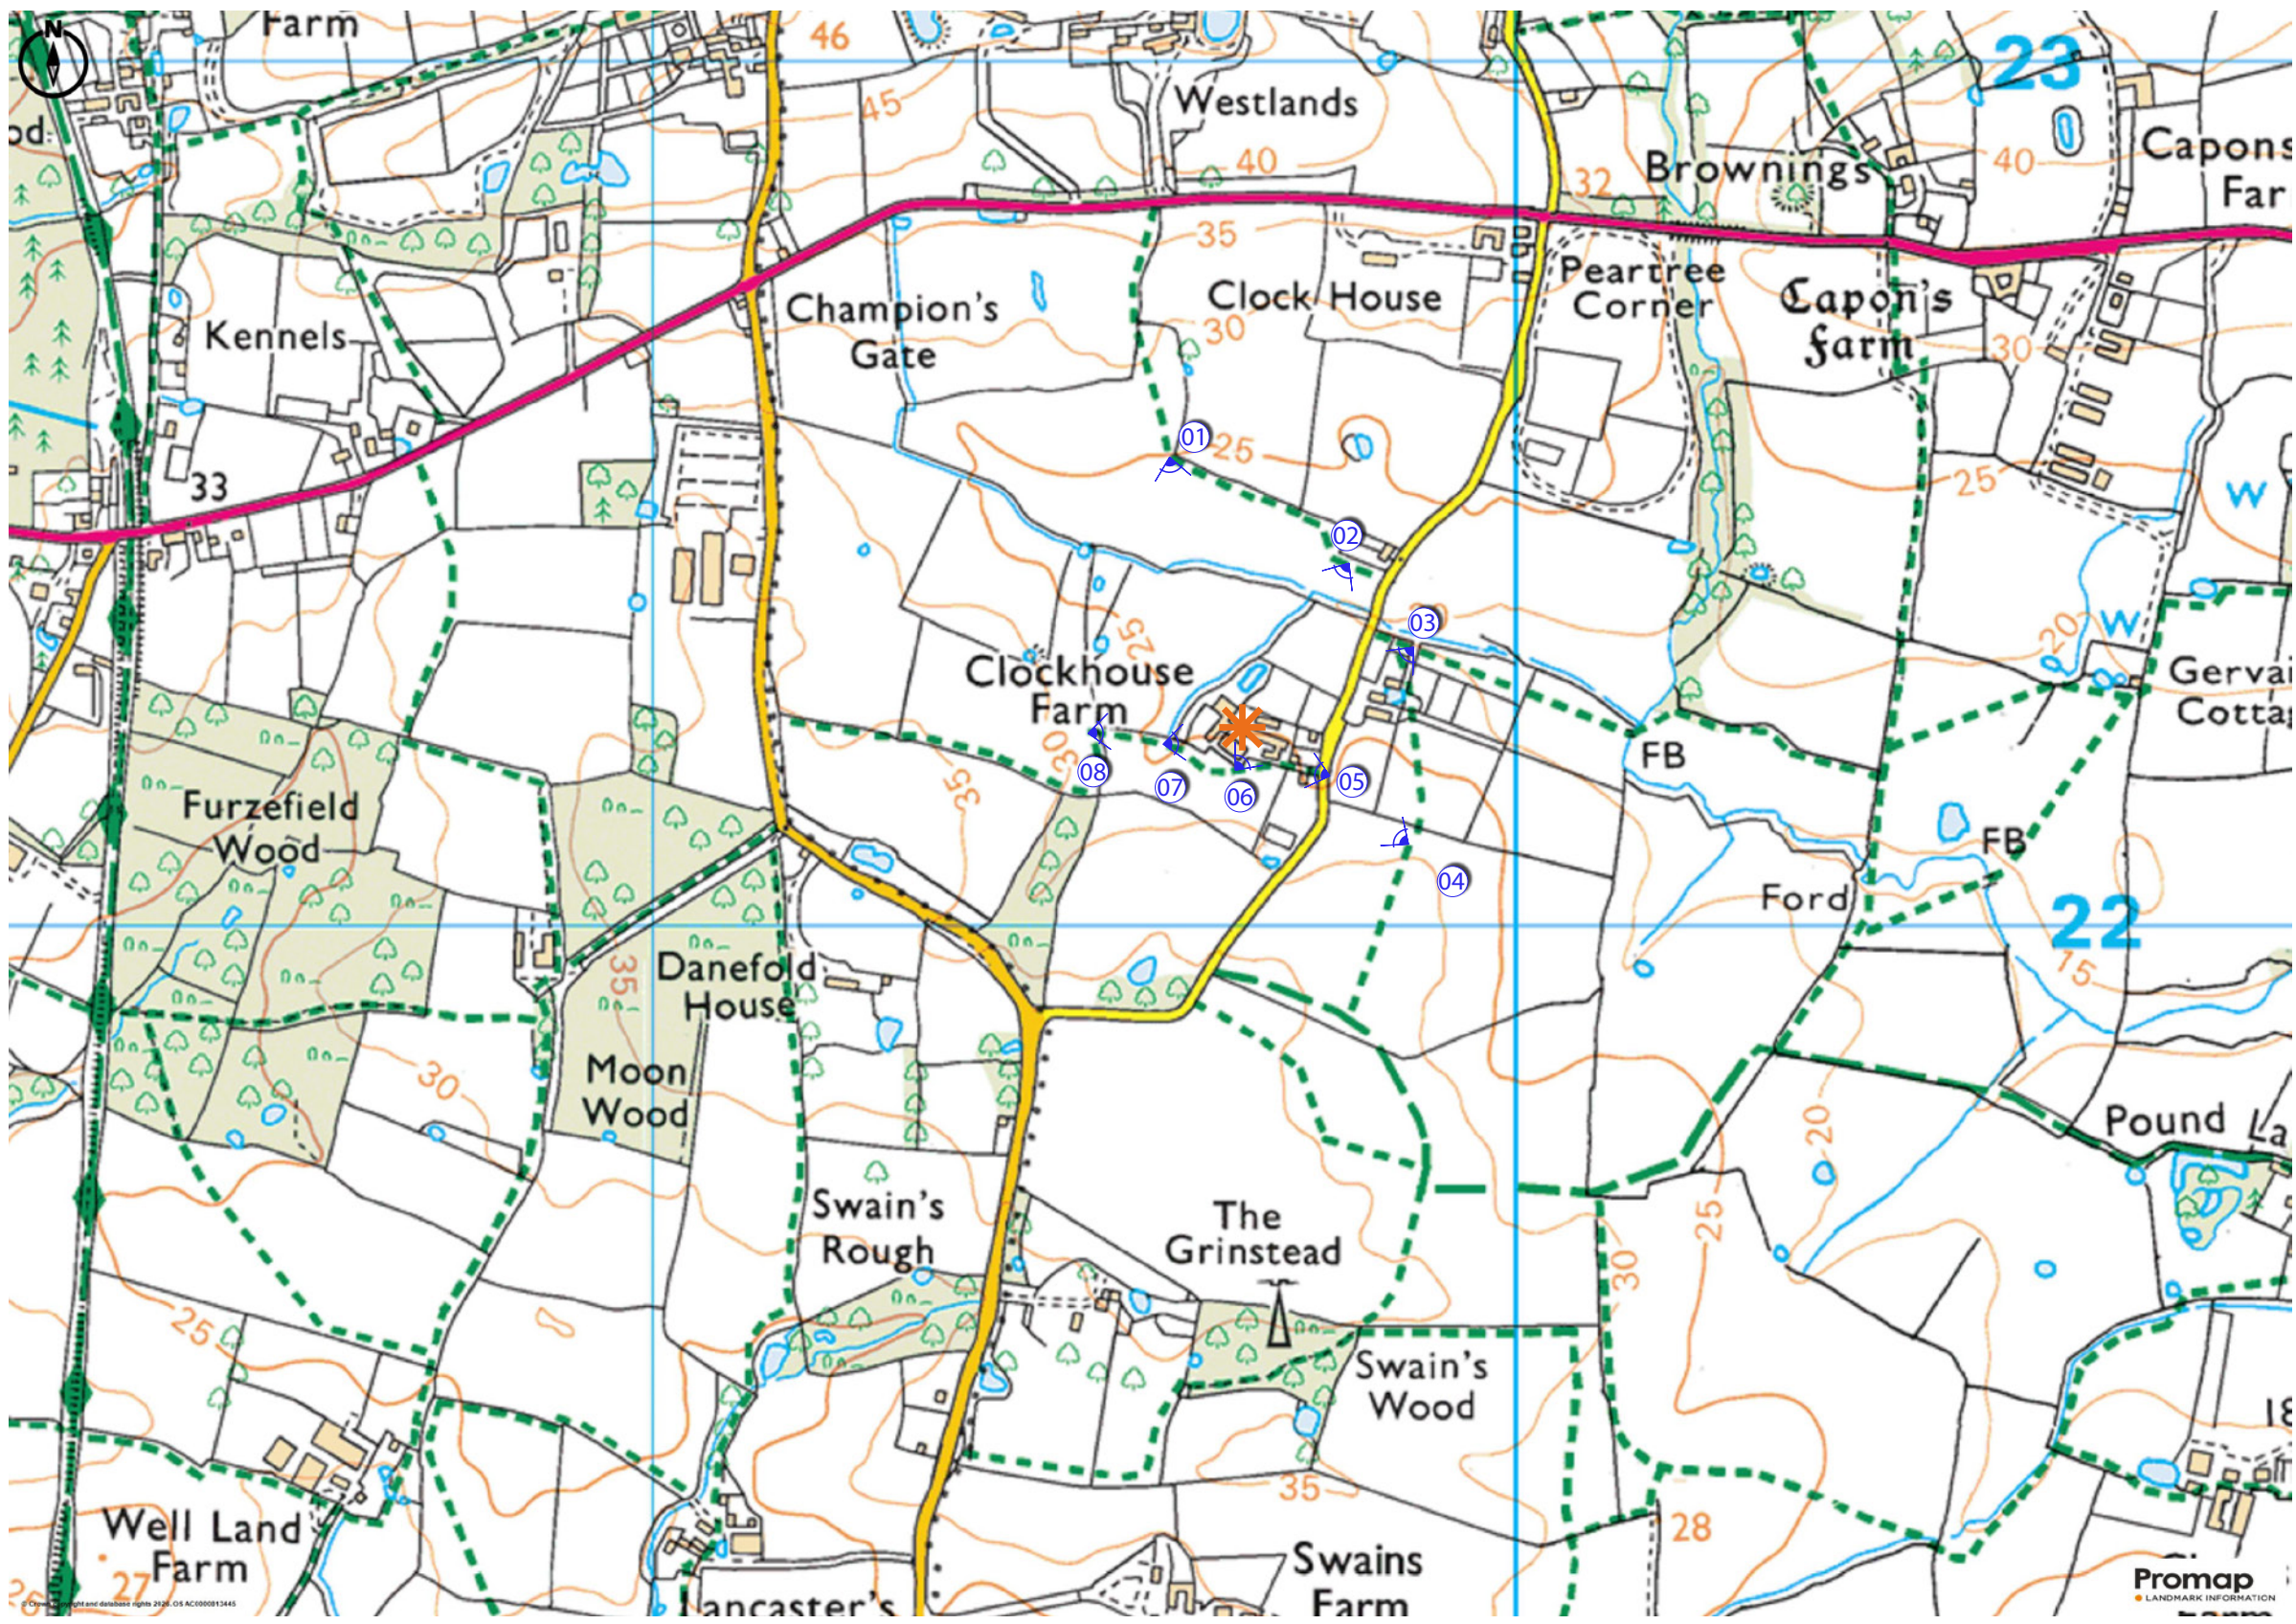

REV	DESCRIPTION	DATE	INITIALS

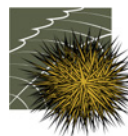

Ramsay & Co
Landscape Architecture
The Studio, 68 Cuckfield Road, Hurstpierpoint, West Sussex, BN9 9SB
T: 01273 834 198 M: 07973 770047 E: landscape@ramsayandco.com www.ramsayandco.com

Project Title	Scale	Initials	Date
Clockhouse Farmhouse, Stonehouse Lane, Cowfold, RH13 8DL	1:8,000@A3	AR	30-01-26
Drawing Title	Drawing Number	Revision	
Figure 01: Viewpoint Locations	RC0605/ Figure 01	00	