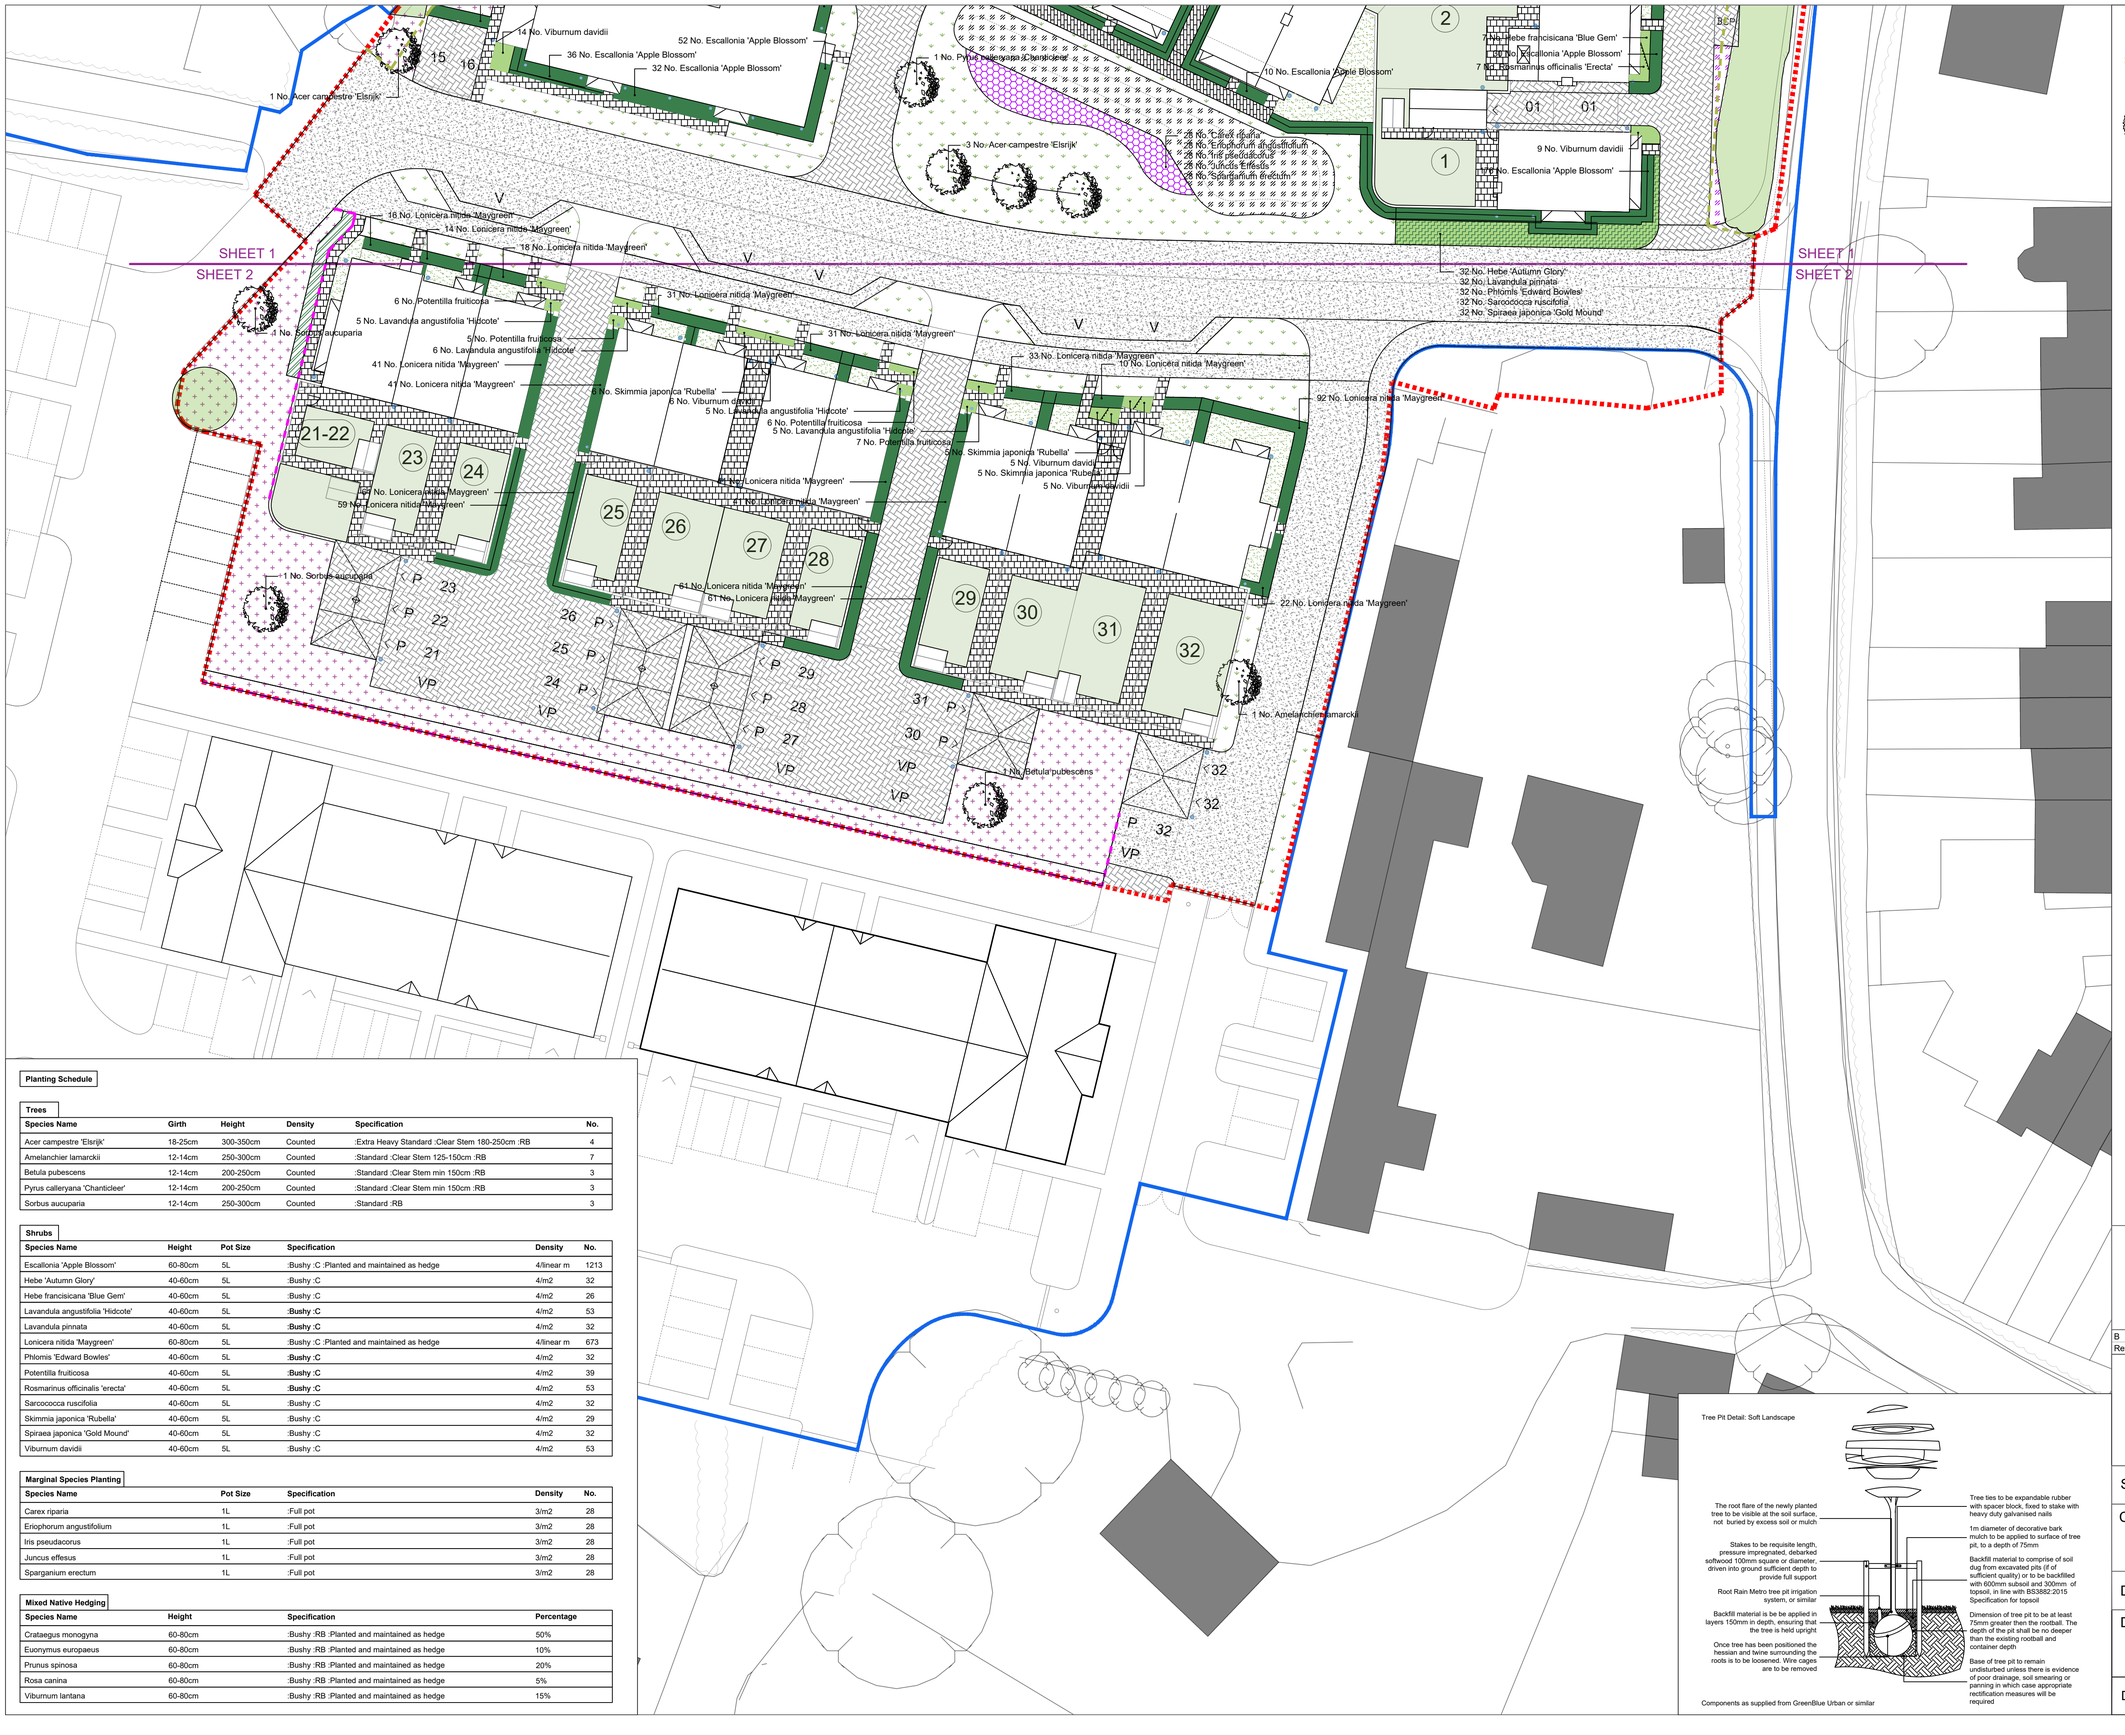


Planting Schedule

Trees

Species Name	Girth	Height	Density	Specification	No.
Acer campestre 'Elsrijk'	18-25cm	300-350cm	Counted	:Extra Heavy Standard :Clear Stem 180-250cm :RB	4
Amelanchier lamarckii	12-14cm	250-300cm	Counted	:Standard :Clear Stem 125-150cm :RB	7
Betula pubescens	12-14cm	200-250cm	Counted	:Standard :Clear Stem min 150cm :RB	3
Pyrus calleryana 'Chanticleer'	12-14cm	200-250cm	Counted	:Standard :Clear Stem min 150cm :RB	3
Sorbus aucuparia	12-14cm	250-300cm	Counted	:Standard :RB	3

Shrubs

Species Name	Height	Pot Size	Specification	Density	No.
Escallonia 'Apple Blossom'	60-80cm	5L	:Bushy :C :Planted and maintained as hedge	4/linear m	1213
Hebe 'Autumn Glory'	40-60cm	5L	:Bushy :C	4/m2	32
Hebe francisicana 'Blue Gem'	40-60cm	5L	:Bushy :C	4/m2	26
Lavandula angustifolia 'Hidcote'	40-60cm	5L	:Bushy :C	4/m2	53
Lavandula pinnata	40-60cm	5L	:Bushy :C	4/m2	32
Lonicera nitida 'Maygreen'	60-80cm	5L	:Bushy :C :Planted and maintained as hedge	4/linear m	673
Phlomis 'Edward Bowles'	40-60cm	5L	:Bushy :C	4/m2	32
Potentilla fruticosa	40-60cm	5L	:Bushy :C	4/m2	39
Rosmarinus officinalis 'erecta'	40-60cm	5L	:Bushy :C	4/m2	53
Sarcococca ruscifolia	40-60cm	5L	:Bushy :C	4/m2	32
Skimmia japonica 'Rubella'	40-60cm	5L	:Bushy :C	4/m2	29
Spiraea japonica 'Gold Mound'	40-60cm	5L	:Bushy :C	4/m2	32
Viburnum davidii	40-60cm	5L	:Bushy :C	4/m2	53

Marginal Species Planting

Species Name	Pot Size	Specification	Density	No.
Carex riparia	1L	:Full pot	3/m2	28
Eriophorum angustifolium	1L	:Full pot	3/m2	28
Iris pseudacorus	1L	:Full pot	3/m2	28
Juncus effesus	1L	:Full pot	3/m2	28
Sparganium erectum	1L	:Full pot	3/m2	28

Mixed Native Hedging

Species Name	Height	Specification	Percentage
Crataegus monogyna	60-80cm	:Bushy :RB :Planted and maintained as hedge	50%
Euonymus europaeus	60-80cm	:Bushy :RB :Planted and maintained as hedge	10%
Prunus spinosa	60-80cm	:Bushy :RB :Planted and maintained as hedge	20%
Rosa canina	60-80cm	:Bushy :RB :Planted and maintained as hedge	5%
Viburnum lantana	60-80cm	:Bushy :RB :Planted and maintained as hedge	15%

Legend

- Existing trees and vegetation to be retained and protected during construction
- Proposed tree planting within soft landscape. See detail
- Proposed decorative hedge planting to be planted as specified
- Proposed mixed species hedgerow planted in percentages specified in species groups of 5-7 in double staggered rows
- Proposed mixed shrub planting area receive 75mm bark mulch after planting operations. Species to be planted in groups of 5-7.
- Proposed shrub planting to receive 75mm bark mulch after planting operations
- Proposed grass areas to receive good quality amenity grass turves laid in line with good horticultural practices
- Proposed grassland areas, to be seeded with A4 Low Maintenance Areas grass seed mix as supplied by Germinal and sown at 35g/m2, or similar
- Proposed area to be seeded with WFG18 Butterfly and Honeybee mix as supplied by Germinal and sown at 5g/m2, or similar
- Proposed area to be seeded with WFG8 Hedgerows and Shaded Areas mix as supplied by Germinal and sown at 5g/m2, or similar
- Proposed grassland areas, to be seeded with EM8 Meadow Mixture For Wetlands mix as supplied by Emorsgate and sown at 4 grams per msq, or similar and approved
- Proposed marginal areas to be planted in line with best horticultural practice in species groups of 5 -7
- Rear garden area
- Marshalls Charcoal 80mm impermeable block paving or similar
- Marshalls Pennant Grey 60mm impermeable block paving or similar
- Bitmac laid in line with engineers specification
- Marshalls Pendle paving 450mm x 450mm, charcoal or natural or similar
- Approximate route of root protection barrier - ReRoot 2000 or similar
- Approximate route of tree protection fencing

N.B. To be read alongside engineering and ecology plans

Tree Pit Detail: Soft Landscape

Components as supplied from GreenBlue Urban or similar

NOTES:
Do not scale from drawing.
Not for construction, for planning purposes only

SPECIFICATION
All works are to comply with the written Soft Landscape Specification.

Copyright of LVIA Ltd. All rights described in Chapter IV of the Copyright, Designs and Patents Act 1988 have been generally asserted. Copyright of this plan remains with LVIA Ltd until all fees have been paid in full.

Rev	Date	Details	Drawn
B	31.05.23	LPA comments	JPF

LVIA Ltd

Scheme: Sumners Pond, Barns Green

Client: Sigma Homes LOCATION + QUALITY + DESIGN

Drawing: Hard and Soft Landscape Proposals

Drawing no: SIG1403-11 Sheet 2

Date: August 2023

Scale: 1:250@A1

Drawn: SC

Checked: JPF