Scale Bar (meters)

0 5 10 15

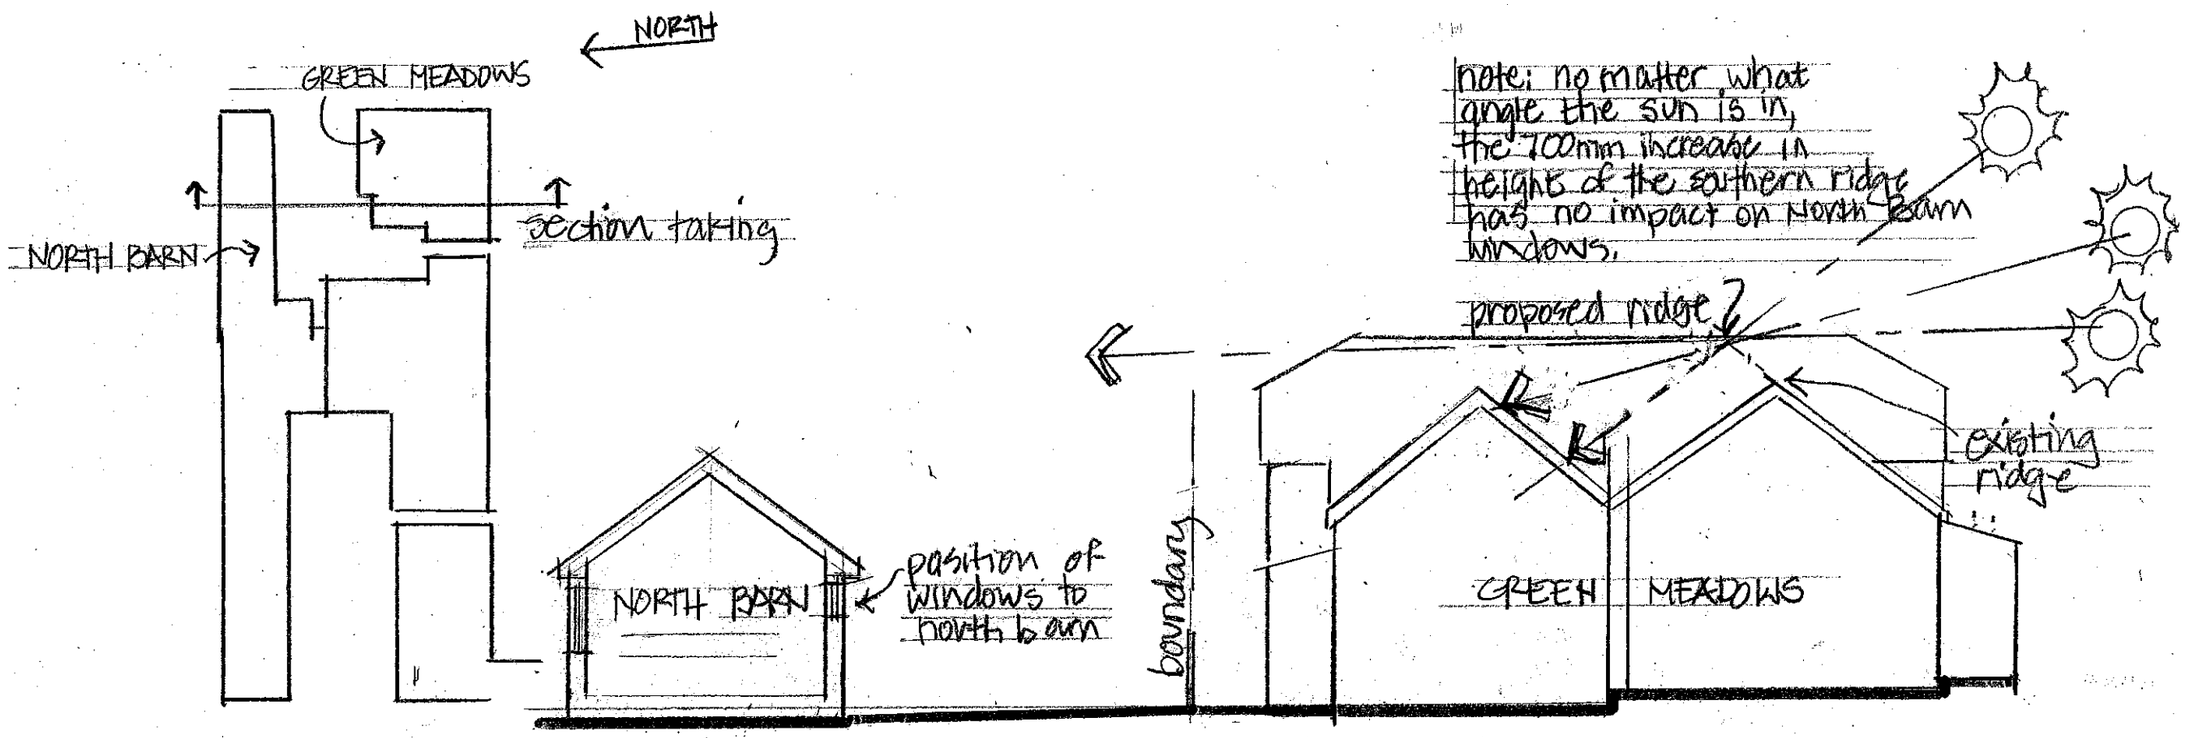

SITE PLAN 1:500 SECTION THRU NORTH BARN 1:100

Alterations and roof extension to:

GREEN MEADOWS, HARBOLETS ROAD, WEST CHILTINGTON, WEST SUSSEX RH20 2LQ

Drwg. No. 2985/8

JAYE FORD ARCHITECTURE LTD