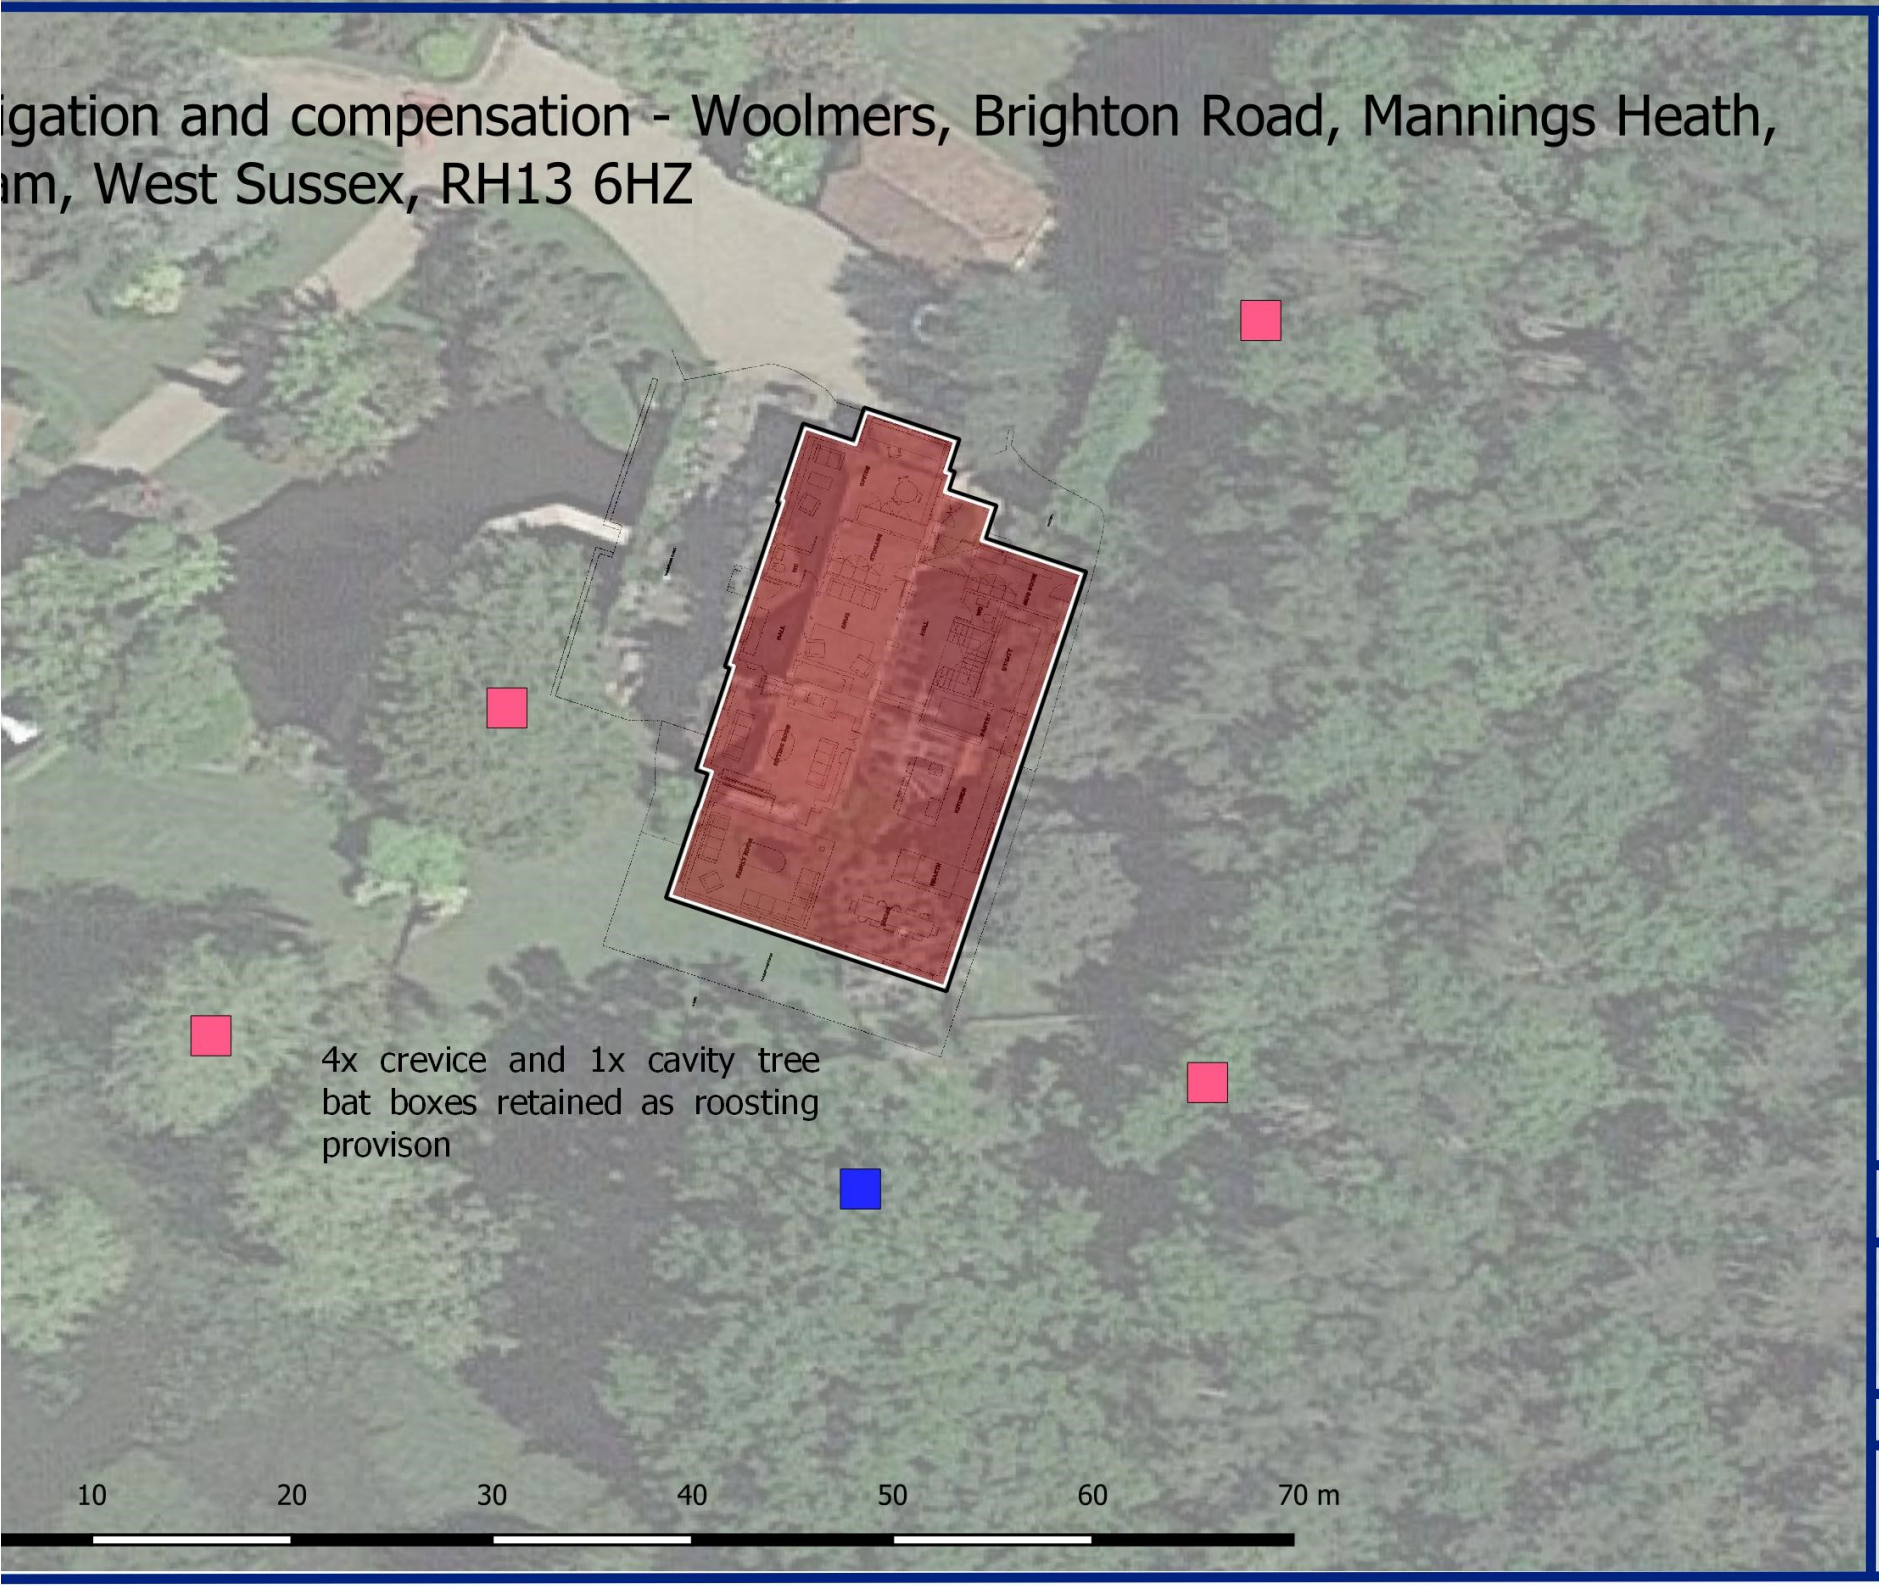

Legend

- Site
- Cavity bat box
- Crevice bat boxes
- Extended building

Drawn by: C Williams on 11-

Scale at A4 (not report projection) 1:500

Reproduced from GE 2024 and

arbtech