0m 10m 20m 30m 40m

(A3 drawing when printed at a scale of 1:500)

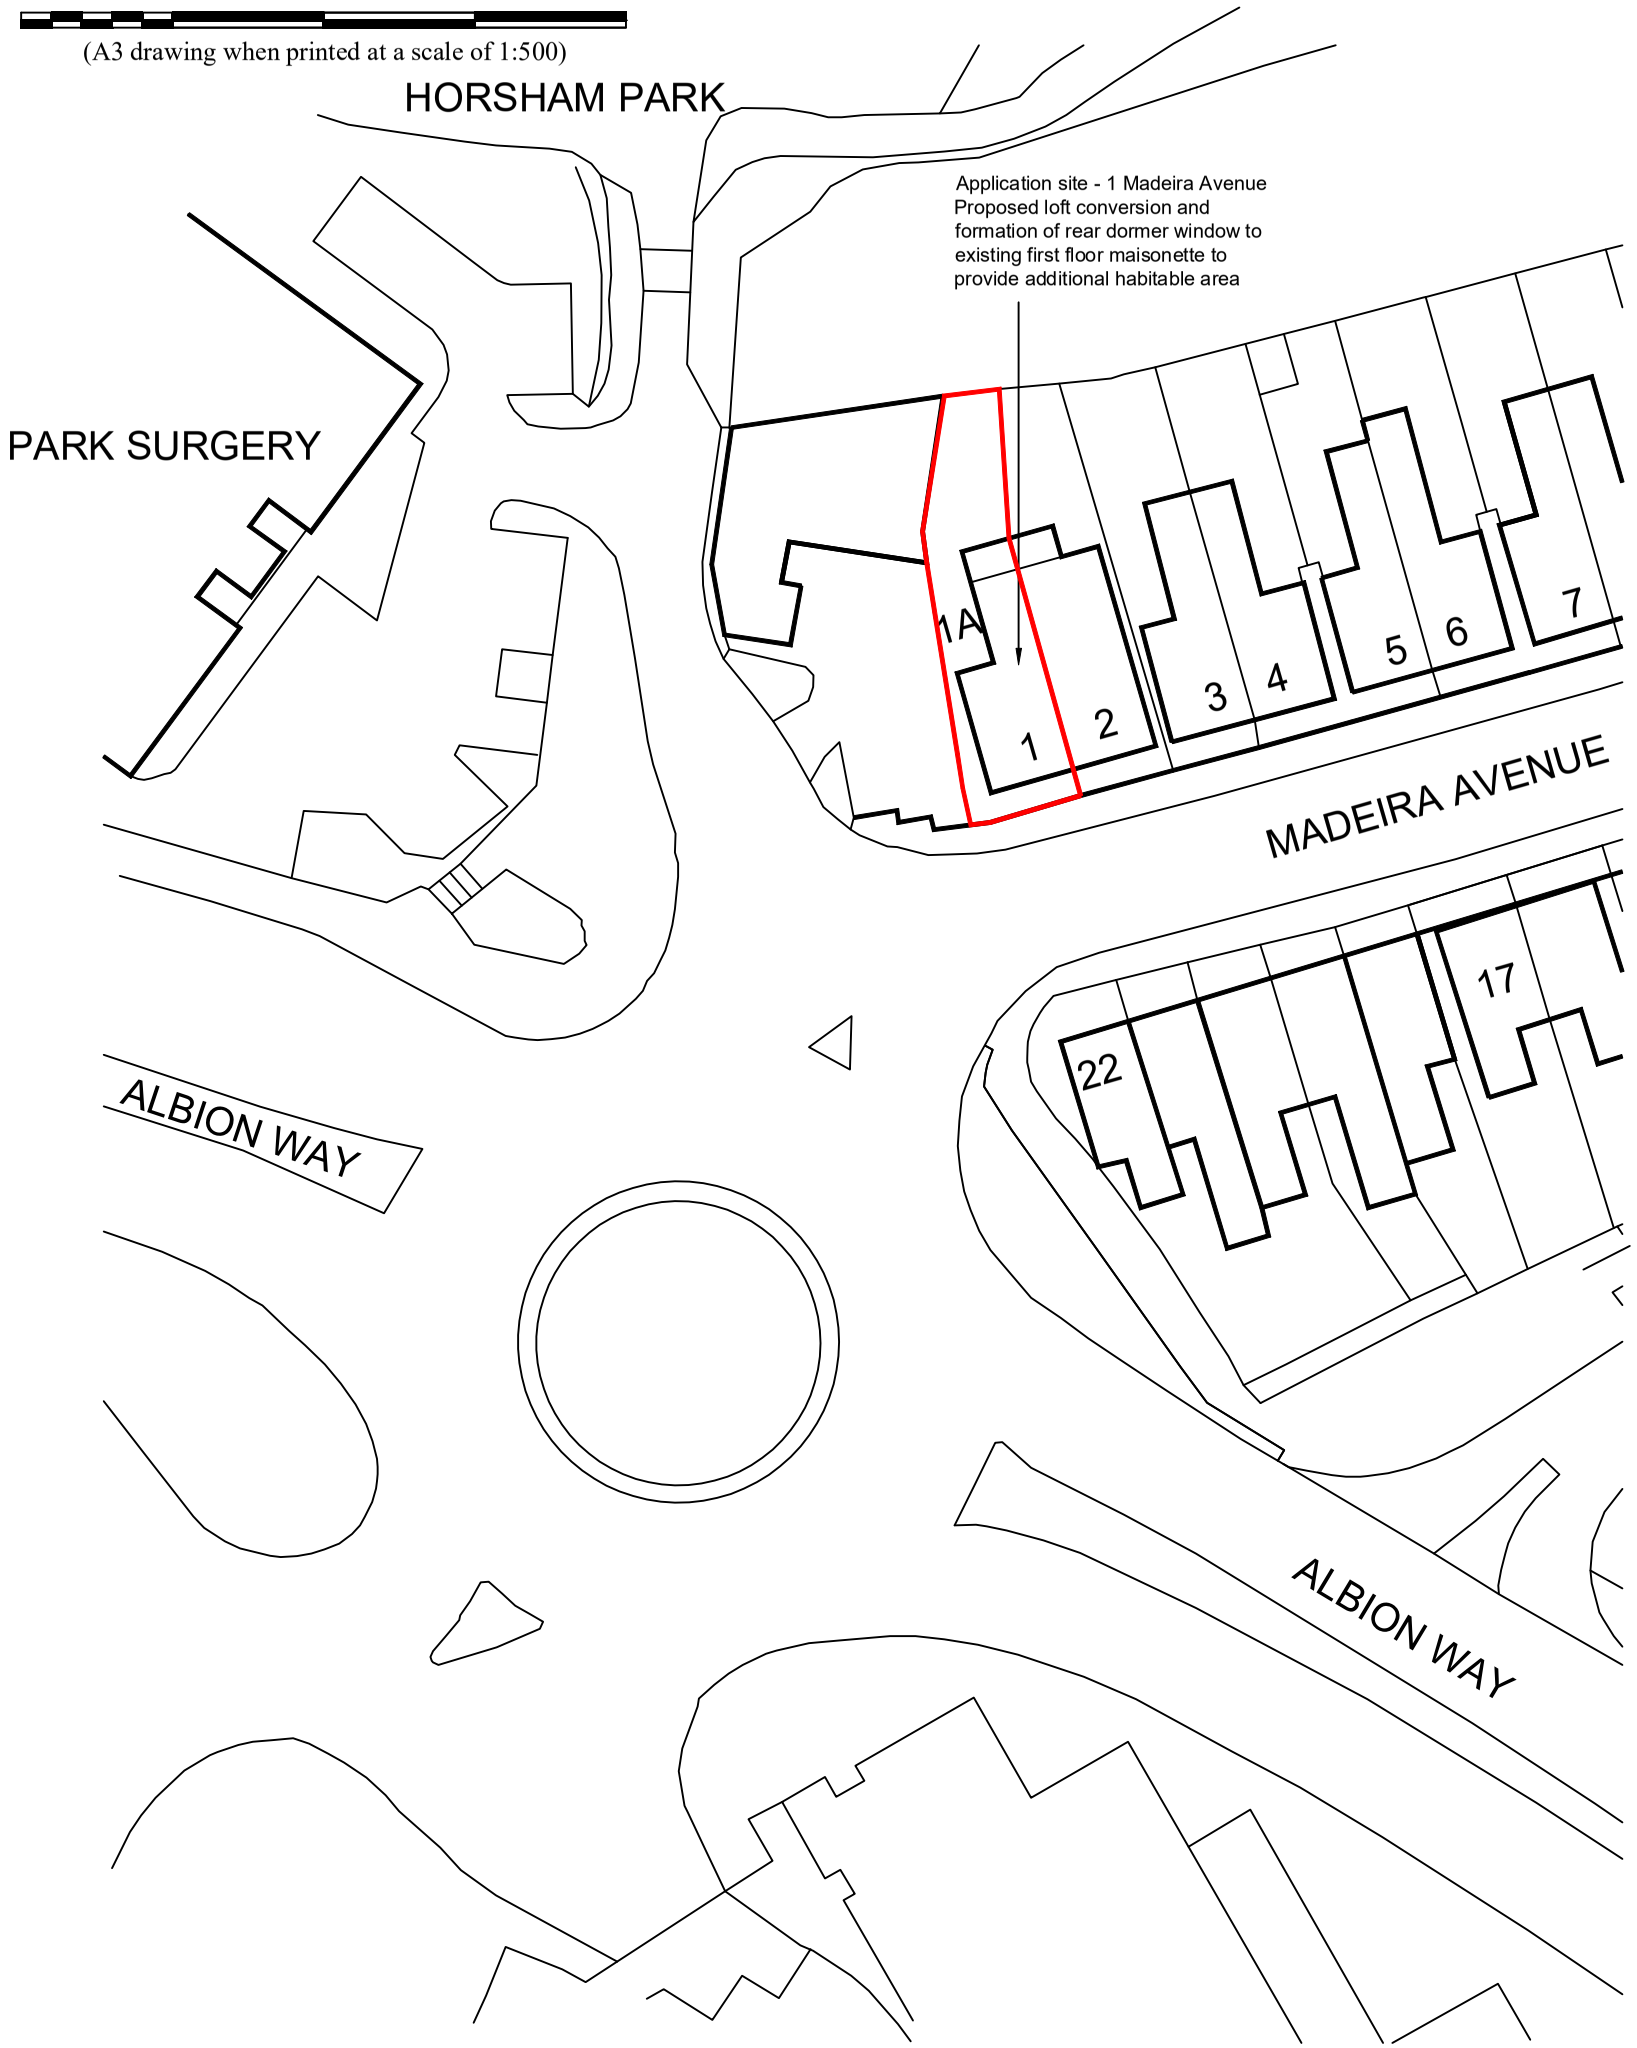

Block Plan (scale 1:500)

0 25m 50m 75m 100m

(A3 drawing when printed at a scale of 1:1250)

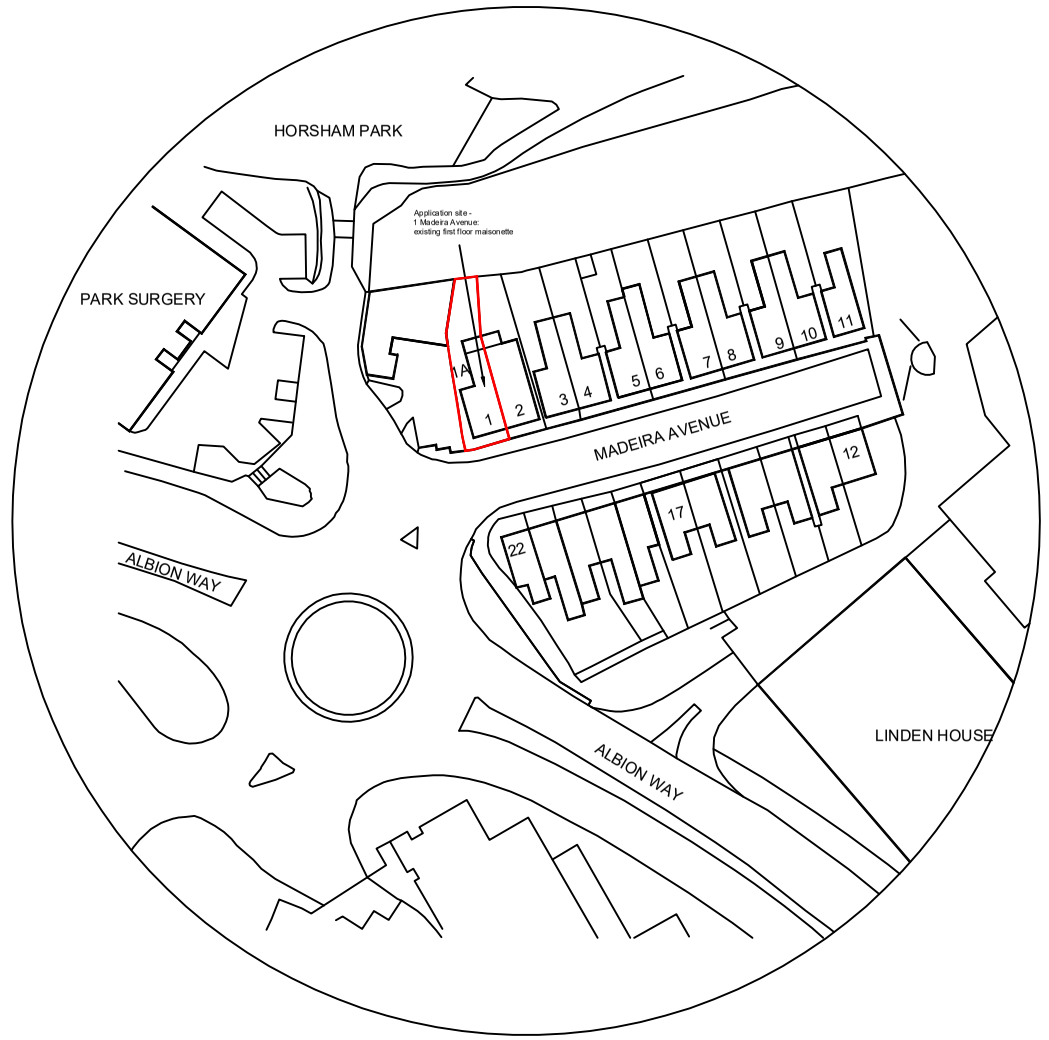

Location Plan (scale 1:1250)

REV	DATE	AMENDMENT
B	4 June '24	Red line boundary amended to include 1A Madeira Avenue
A	4 June '24	Scale to Block Plan revised

Shaw Design Services Ltd.
Dalquieth, Northlands Road, Holbrook
Horsham, West Sussex RH12 5PW
Tel: 01403 217081

JOB :
1 Madeira Avenue, Horsham, West Sussex RH12 1AB

CLIENT: Mr M Wheeler

TITLE :
Block Plan & Location Plan

DRAWN:	ISSUE DATE:	SCALE:
SDS	16 May '24	1:500, 1250

DRAWING Nº.	REV Nº.
2409 / 01	B