

NOTES


1. No dimensions are to be scaled from this drawing.
2. All dimensions are to be checked on site prior to construction

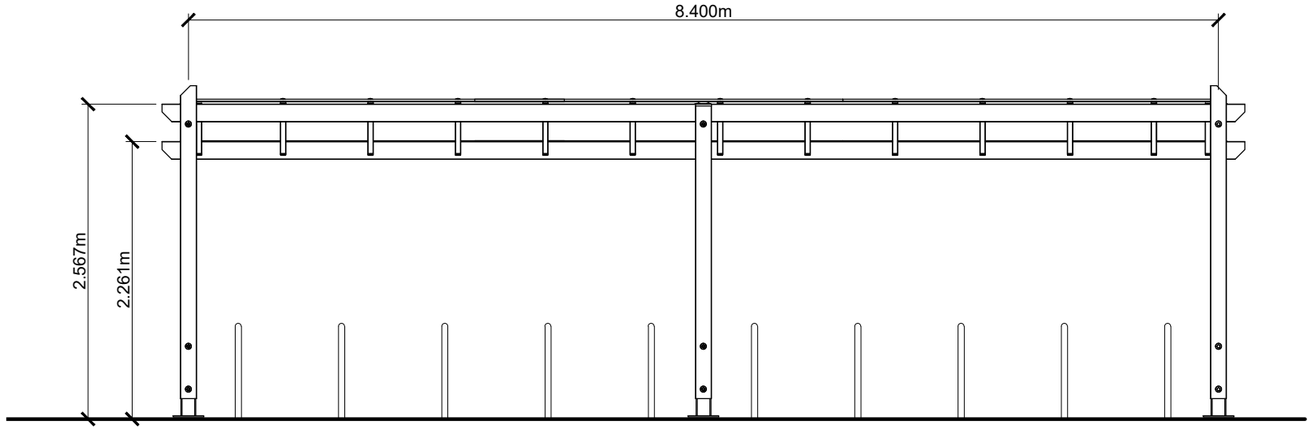

Proposed Front Elevation

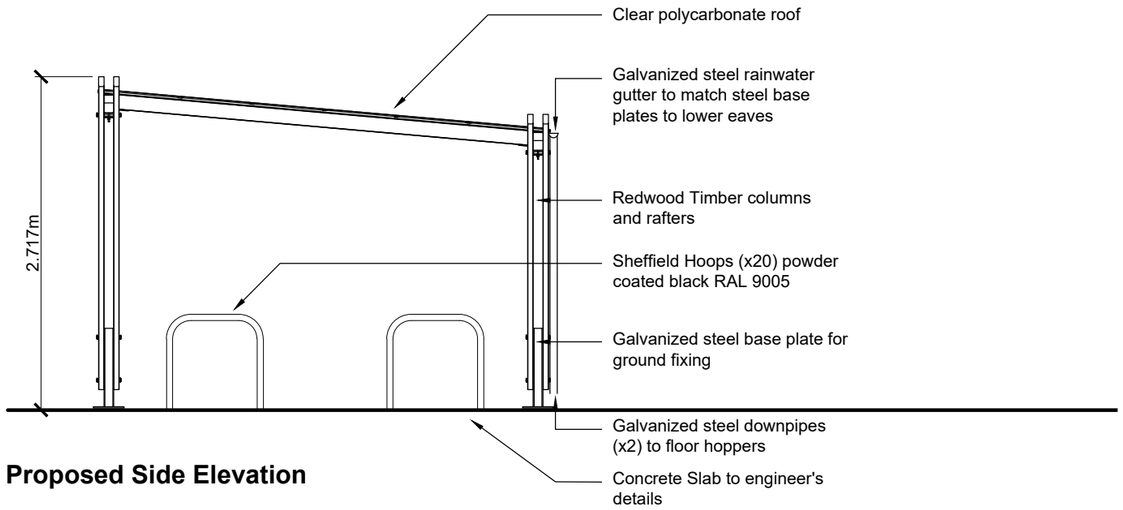

Proposed Side Elevation

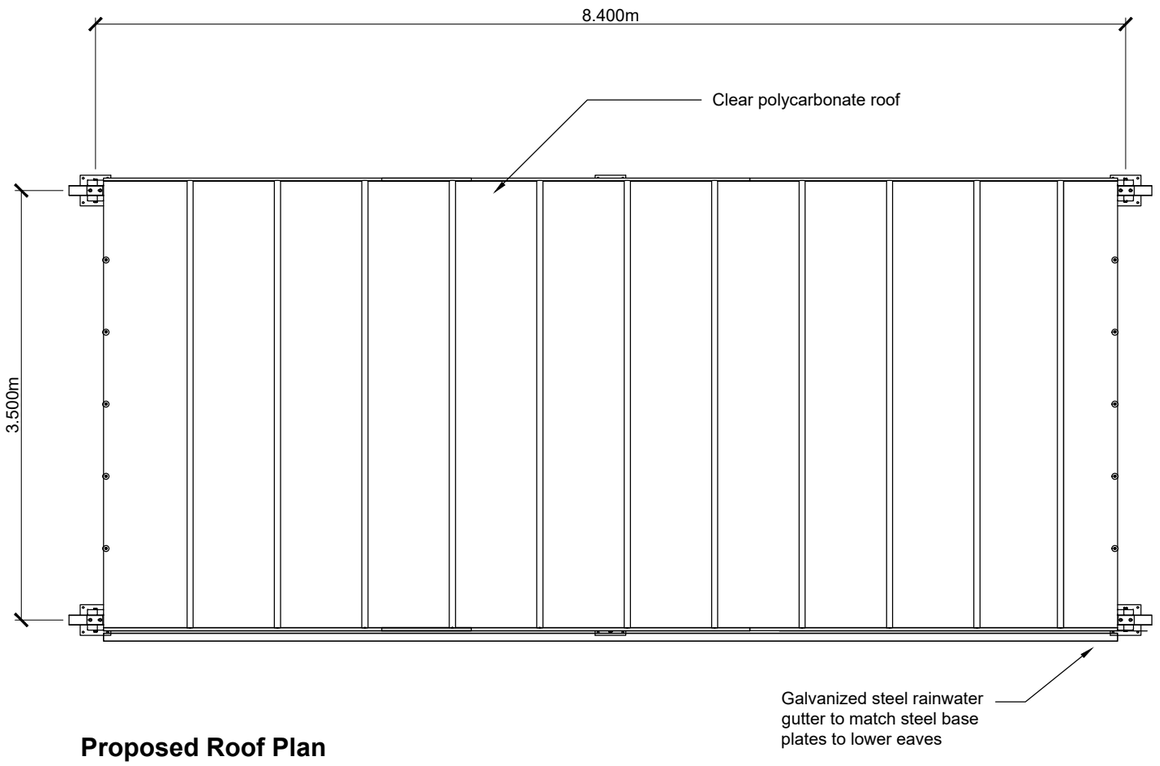

Proposed Roof Plan



SCALE 1 : 50



Example Image of Sheldon SCS302 Cycle Shelter - Note: proposed shelter will have only 2No. bays as per plans and elevations

Revision	Date Issued	Details

PLANNING

LK2

Studio 2, Deepdale Enterprise Park,
Deepdale Lane,
Nettleham, Lincoln
LN2 2LL

T 01522 750777
E info@lk2.co.uk
W www.lk2.co.uk

Registered in England 08206944 - Reg. Office : Studio 2, Deepdale Enterprise Park,Deepdale Lane, Nettleham Lincoln, LN2 2LL

Client Logo

CHRIST'S HOSPITAL
A SCHOOL LIKE NO OTHER

SMITH CONSTRUCTION
The very best of British

Client
Christ's Hospital School & Smiths Construction

Project
Bluecoat Sports Expansion Project
Phase 1

Drawing Title
Proposed Cycle Shelter Specification
Langleys Sheldon SCS302
Plans and Elevations

Scale	Date	Drawn by	Checked by
1:50 at A3	Sept 2024	AJS	

Project No.	Drawing No.	Revision
893	(90) 018	A00