


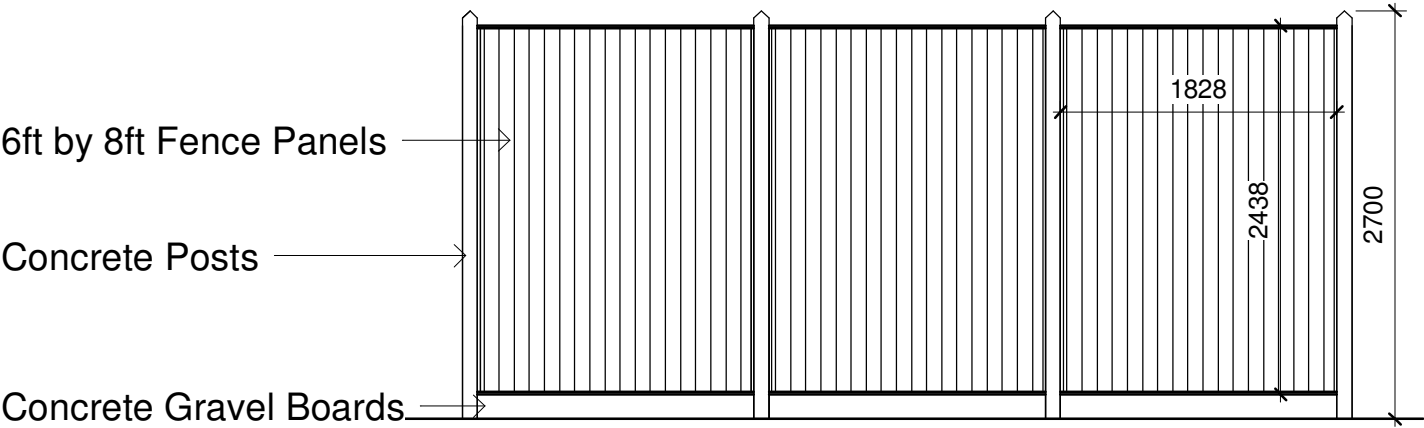


Boundary Fencing
1 : 50



Hand Made 6ft x 8ft Premium Closeboard Fence Panel, using locally sourced timber. To be installed along West Boundary of property as shown on associated Block Plan



Area of fence to be replaced

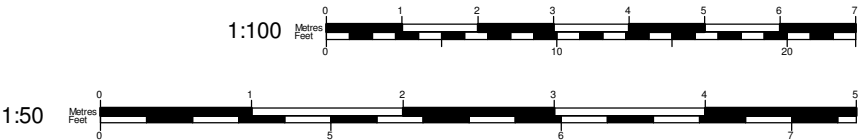



YOUR HOME PLANS

www.yourhomeplans.co.uk
Tel: 01243 908064



CIAT
CHARTERED PRACTICE

These drawings are for approval purposes. Materials and products should not be ordered based on scaling from drawings as errors may occur along existing building lines. All measurements and supporting elements are to be checked on site. Refer to Your Home Plans if any discrepancies are found.

Mrs Stevens
Blonks
Hooklands Lane
Shipley
West Sussex
RH13 8PY

Boundary Fence			
Project number	BLO-26	A101	
Date	1st March 2026		
Drawn by	JG		
Checked by	Checker	Scale A3	1 : 50