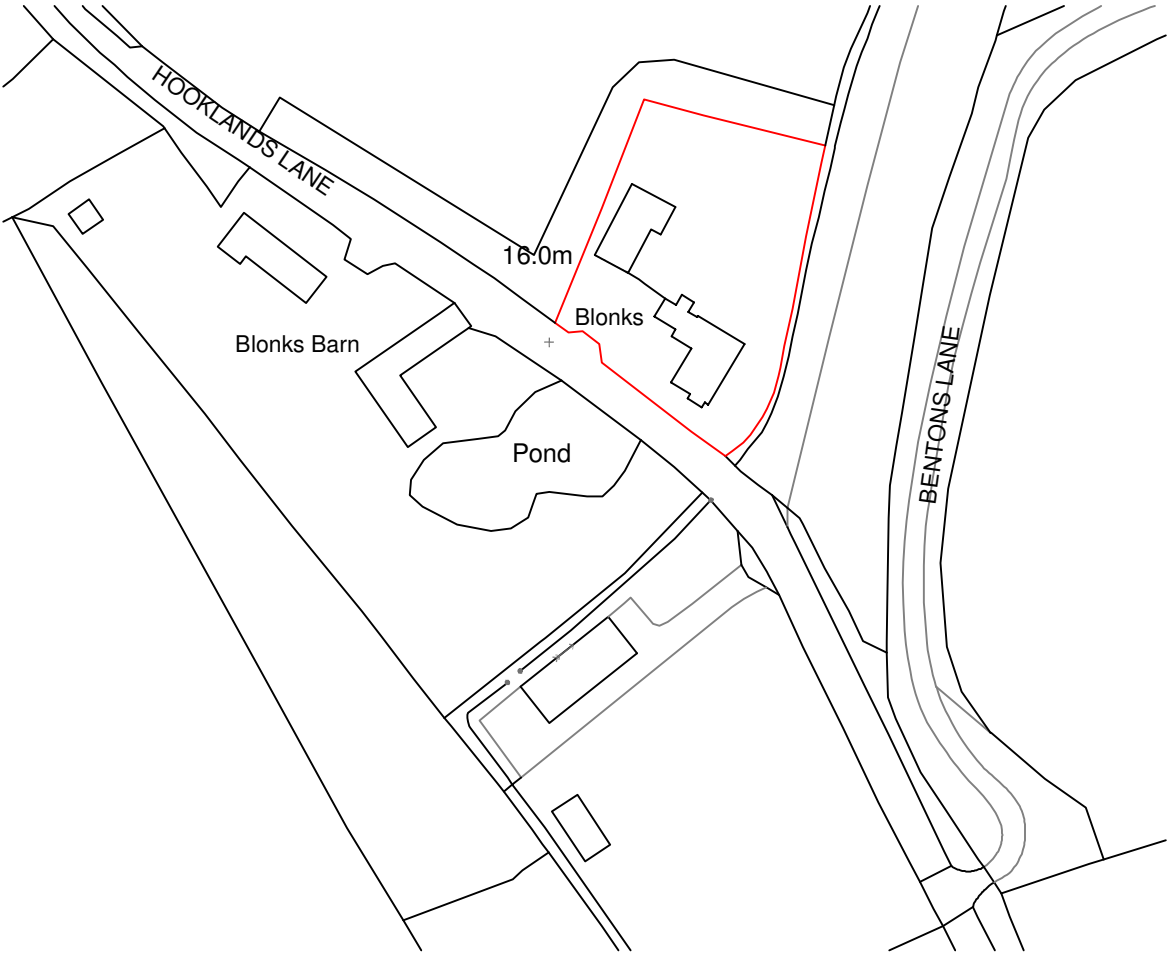


Your Home Plans Ltd
Chichester Enterprise Centre, Terminus
Road, Chichester, PO19 8FY
01243 908064
info@yourhomeplans.co.uk

Blonks
Hooklands Lane
Shipley
West Sussex
RH13 8PY

Location Map

Project Number: BLO-26	Drawing No:
Date: 1st March 2026	01
Drawn By: Your Home Plans Ltd	
Checked By: JEG	Scale: 1:1250 A4