
Hammonds Block /site plan

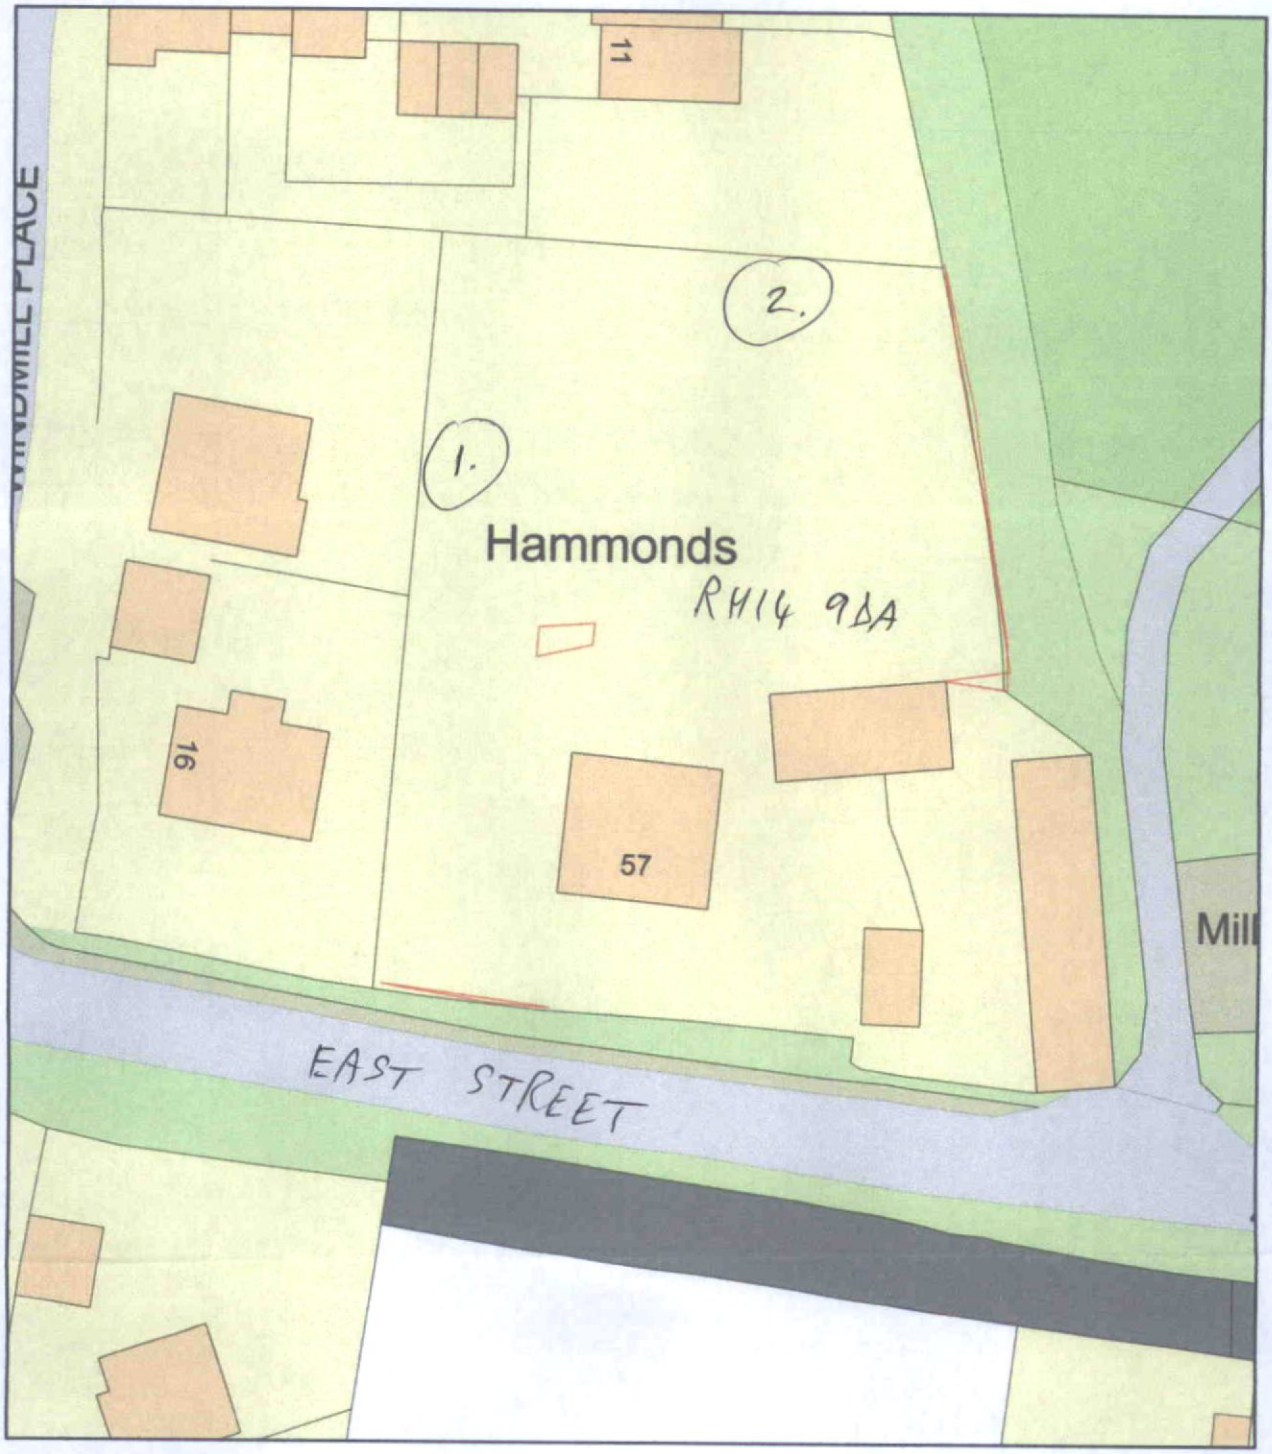

0 20
Metres

N

ReQuestaPlan

Plan Produced for: Iain and Sarah Taylor

Date Produced: 09 Mar 2019

Plan Number/Project ID: TQRQM19068094213426

Scale: 1:500 @ A4

© Crown copyright, All rights reserved. 2019 Licence number 0100042766