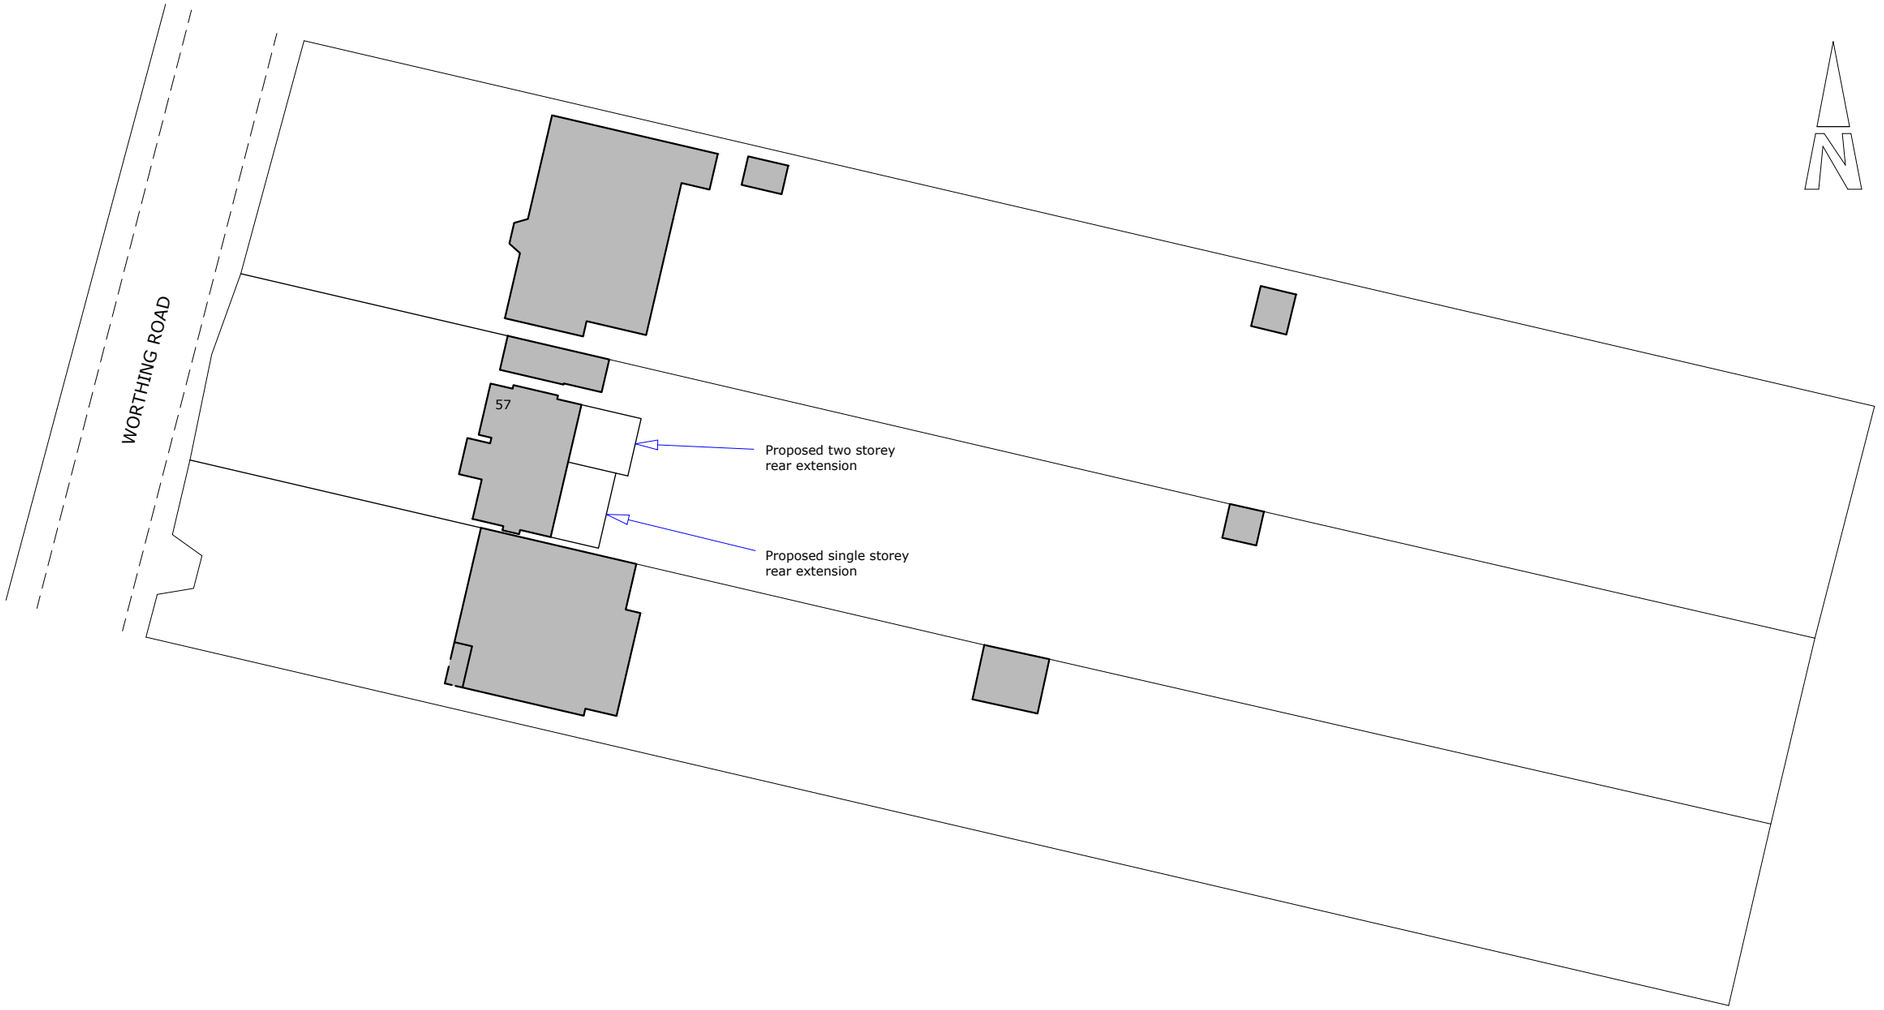

N

Scale
0
5
10
15
20
25
30

Do not scale from drawing except for planning purposes

All dimension are in millimetres

No work is to extend over adjoining properties without express permission

All designs are subject to a structural feasibility analysis

Demolition of existing conservatory and erection of a part two storey, part single storey rear extension.

Block plan

57 Worthing Road
Horsham
West Sussex
RH12 1TD

Plan No: PL/642/05
Scale: 1:500

Drawing size: A3

dkplanning & design
07769 952066
01403 214666
concept design
planning
applications
building
regulations