
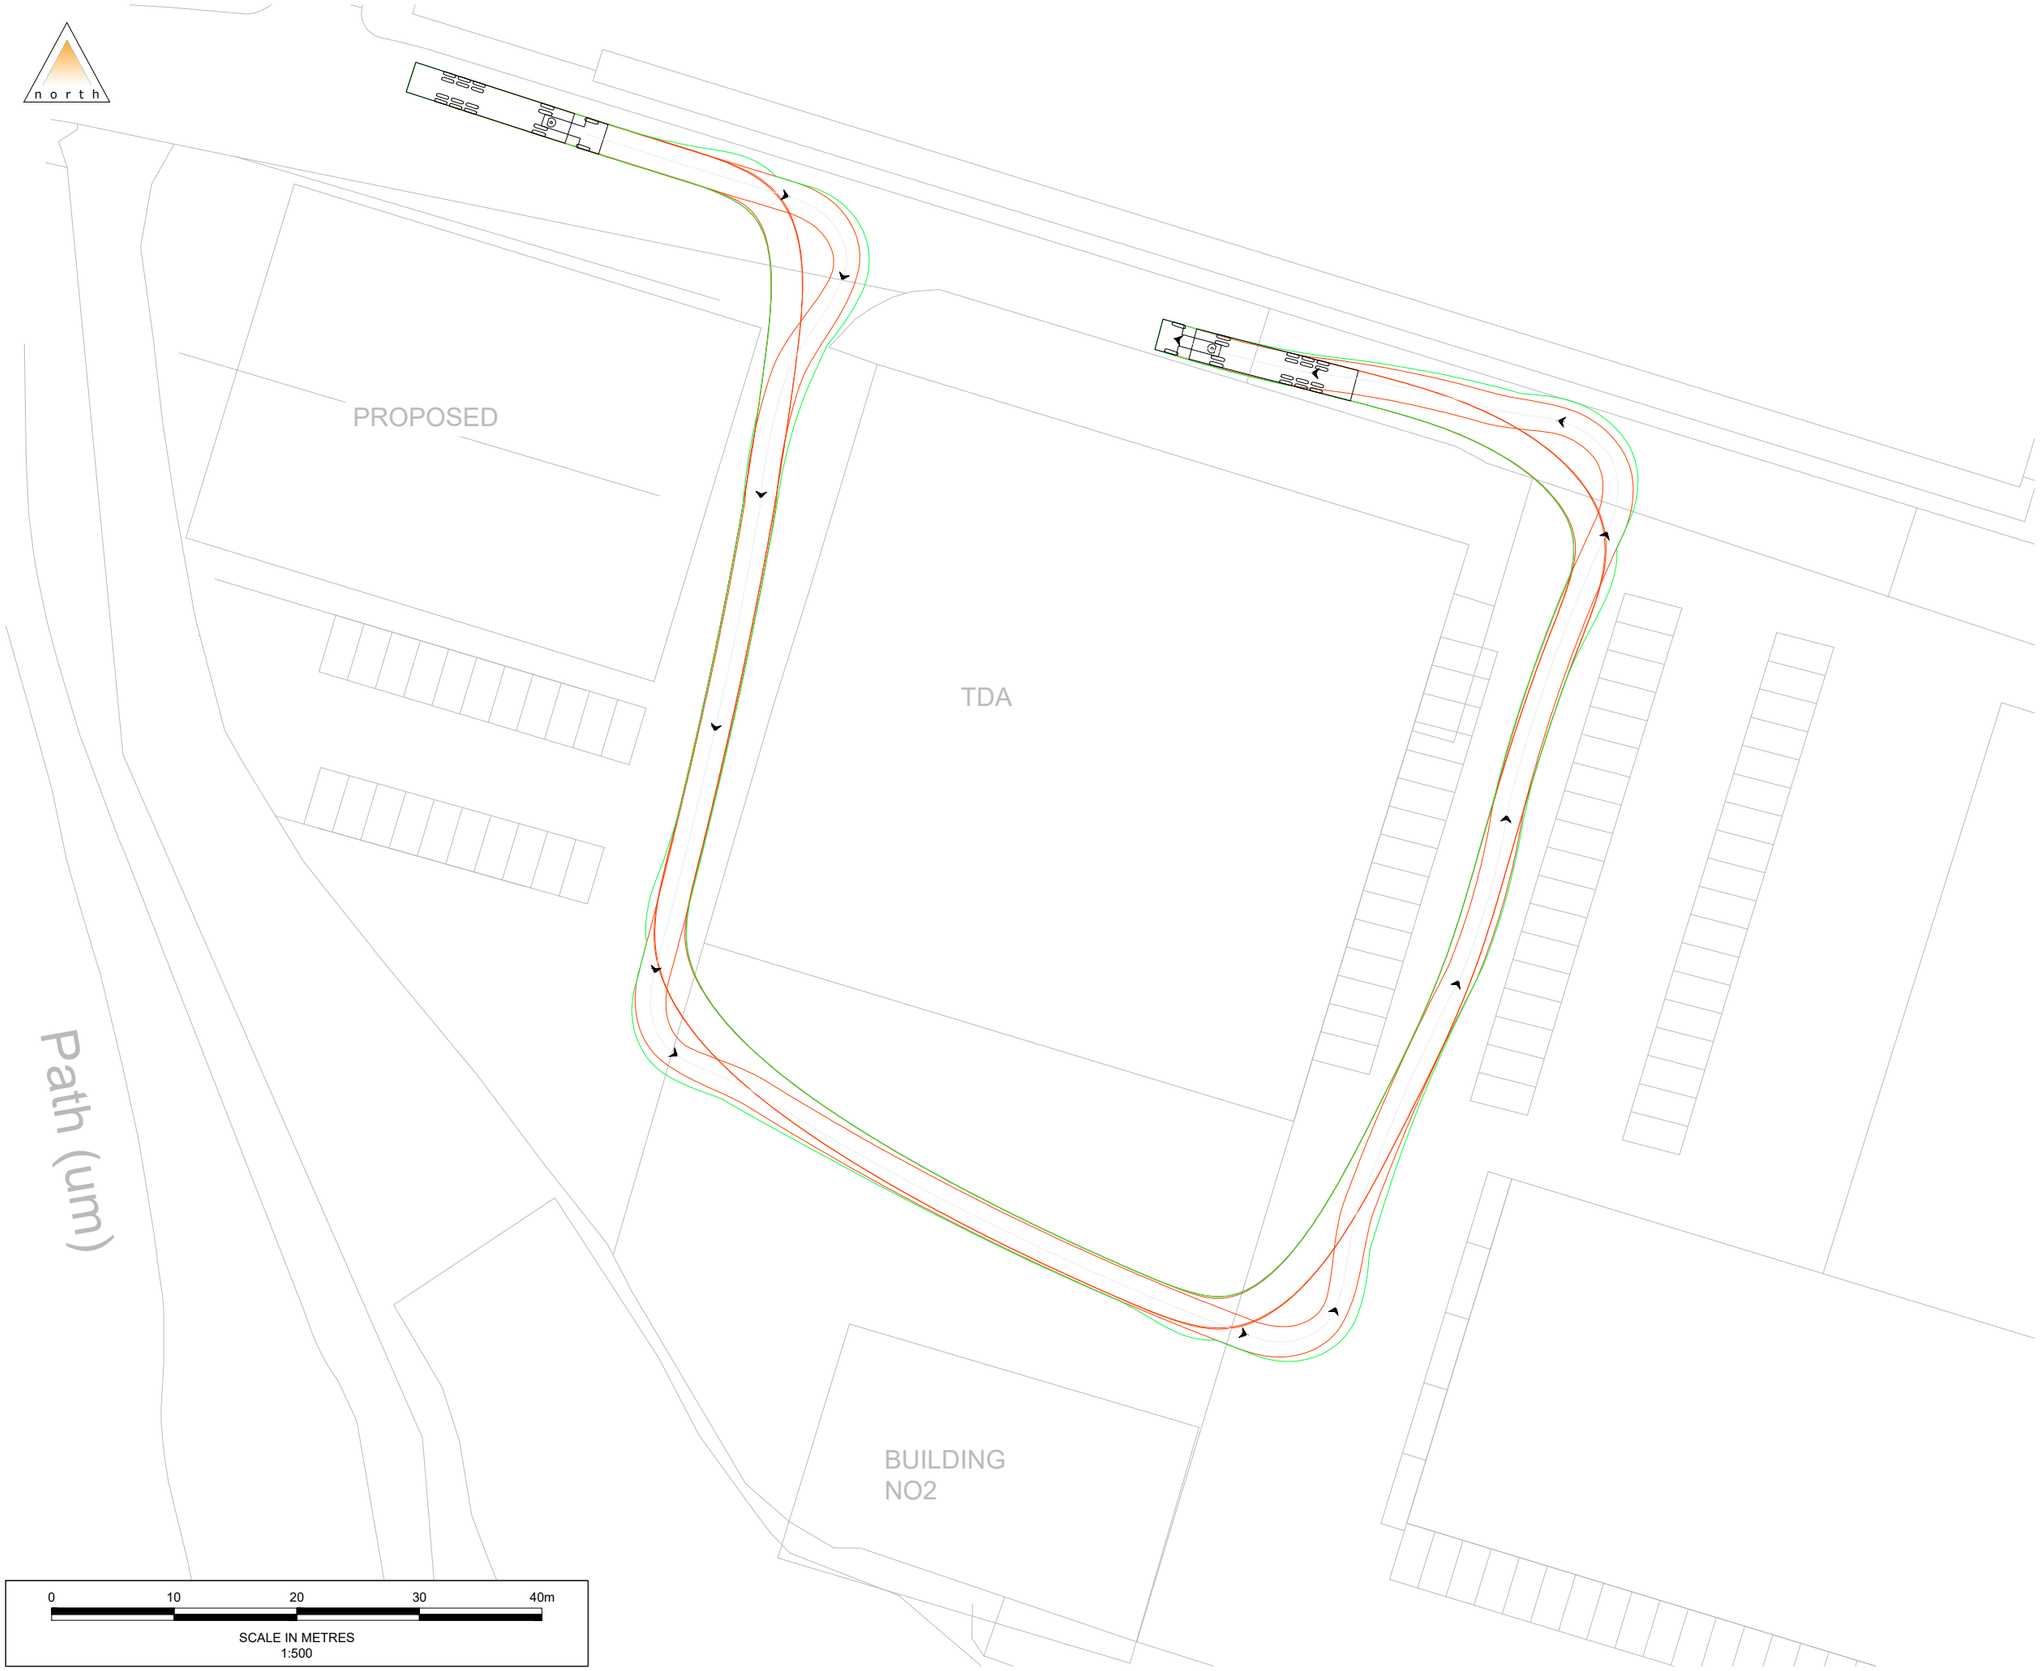


C:\Users\droddy\Motion\StaffSite - Wssll2 2503068\Drawings\2503068-01.dwg

© Crown Copyright. All rights reserved. Licence number 100043407

Notes

1. All levels and dimensions to be checked on site before any work commences. All dimensions in metres unless stated otherwise.
2. This drawing is based on OS mapping and Motion cannot guarantee the accuracy of the data.
3. Motion accepts no liability for any vehicle specification errors or inaccuracies within the vehicle tracking software used / or it's vehicle libraries. The vehicles speeds used for the analysis are as follows: forward 6mph

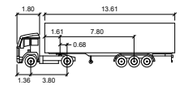

Artic

meters			
Tractor Width	: 2.55	Lock to Lock Time	: 6.0
Trailer Width	: 2.55	Steering Angle	: 42.7
Tractor Track	: 2.55	Articulating Angle	: 70.0
Trailer Track	: 2.55		

Rev.	Description	Drn	Chk	App	Date
-	First Issue	DR	CS	CS	15/04/2025

Drawing Status:

FOR PLANNING
NOT FOR CONSTRUCTION

motion
Guildford - Reading - London
www.motion.co.uk

Client:
White and Sons

Project:
The Business Park, Maydwell Avenue, Slinfold

Title:
Swept Path Analysis
16.5 m Articulated HGV Circulating

Scale: 1:500 (@ A3)

Drawing: 2503068-TK01

Revision: -