


This plan is licensed for reproduction for planning purposes

PLOT BOUNDARY
PROPOSED EXTENSION OUTLINE

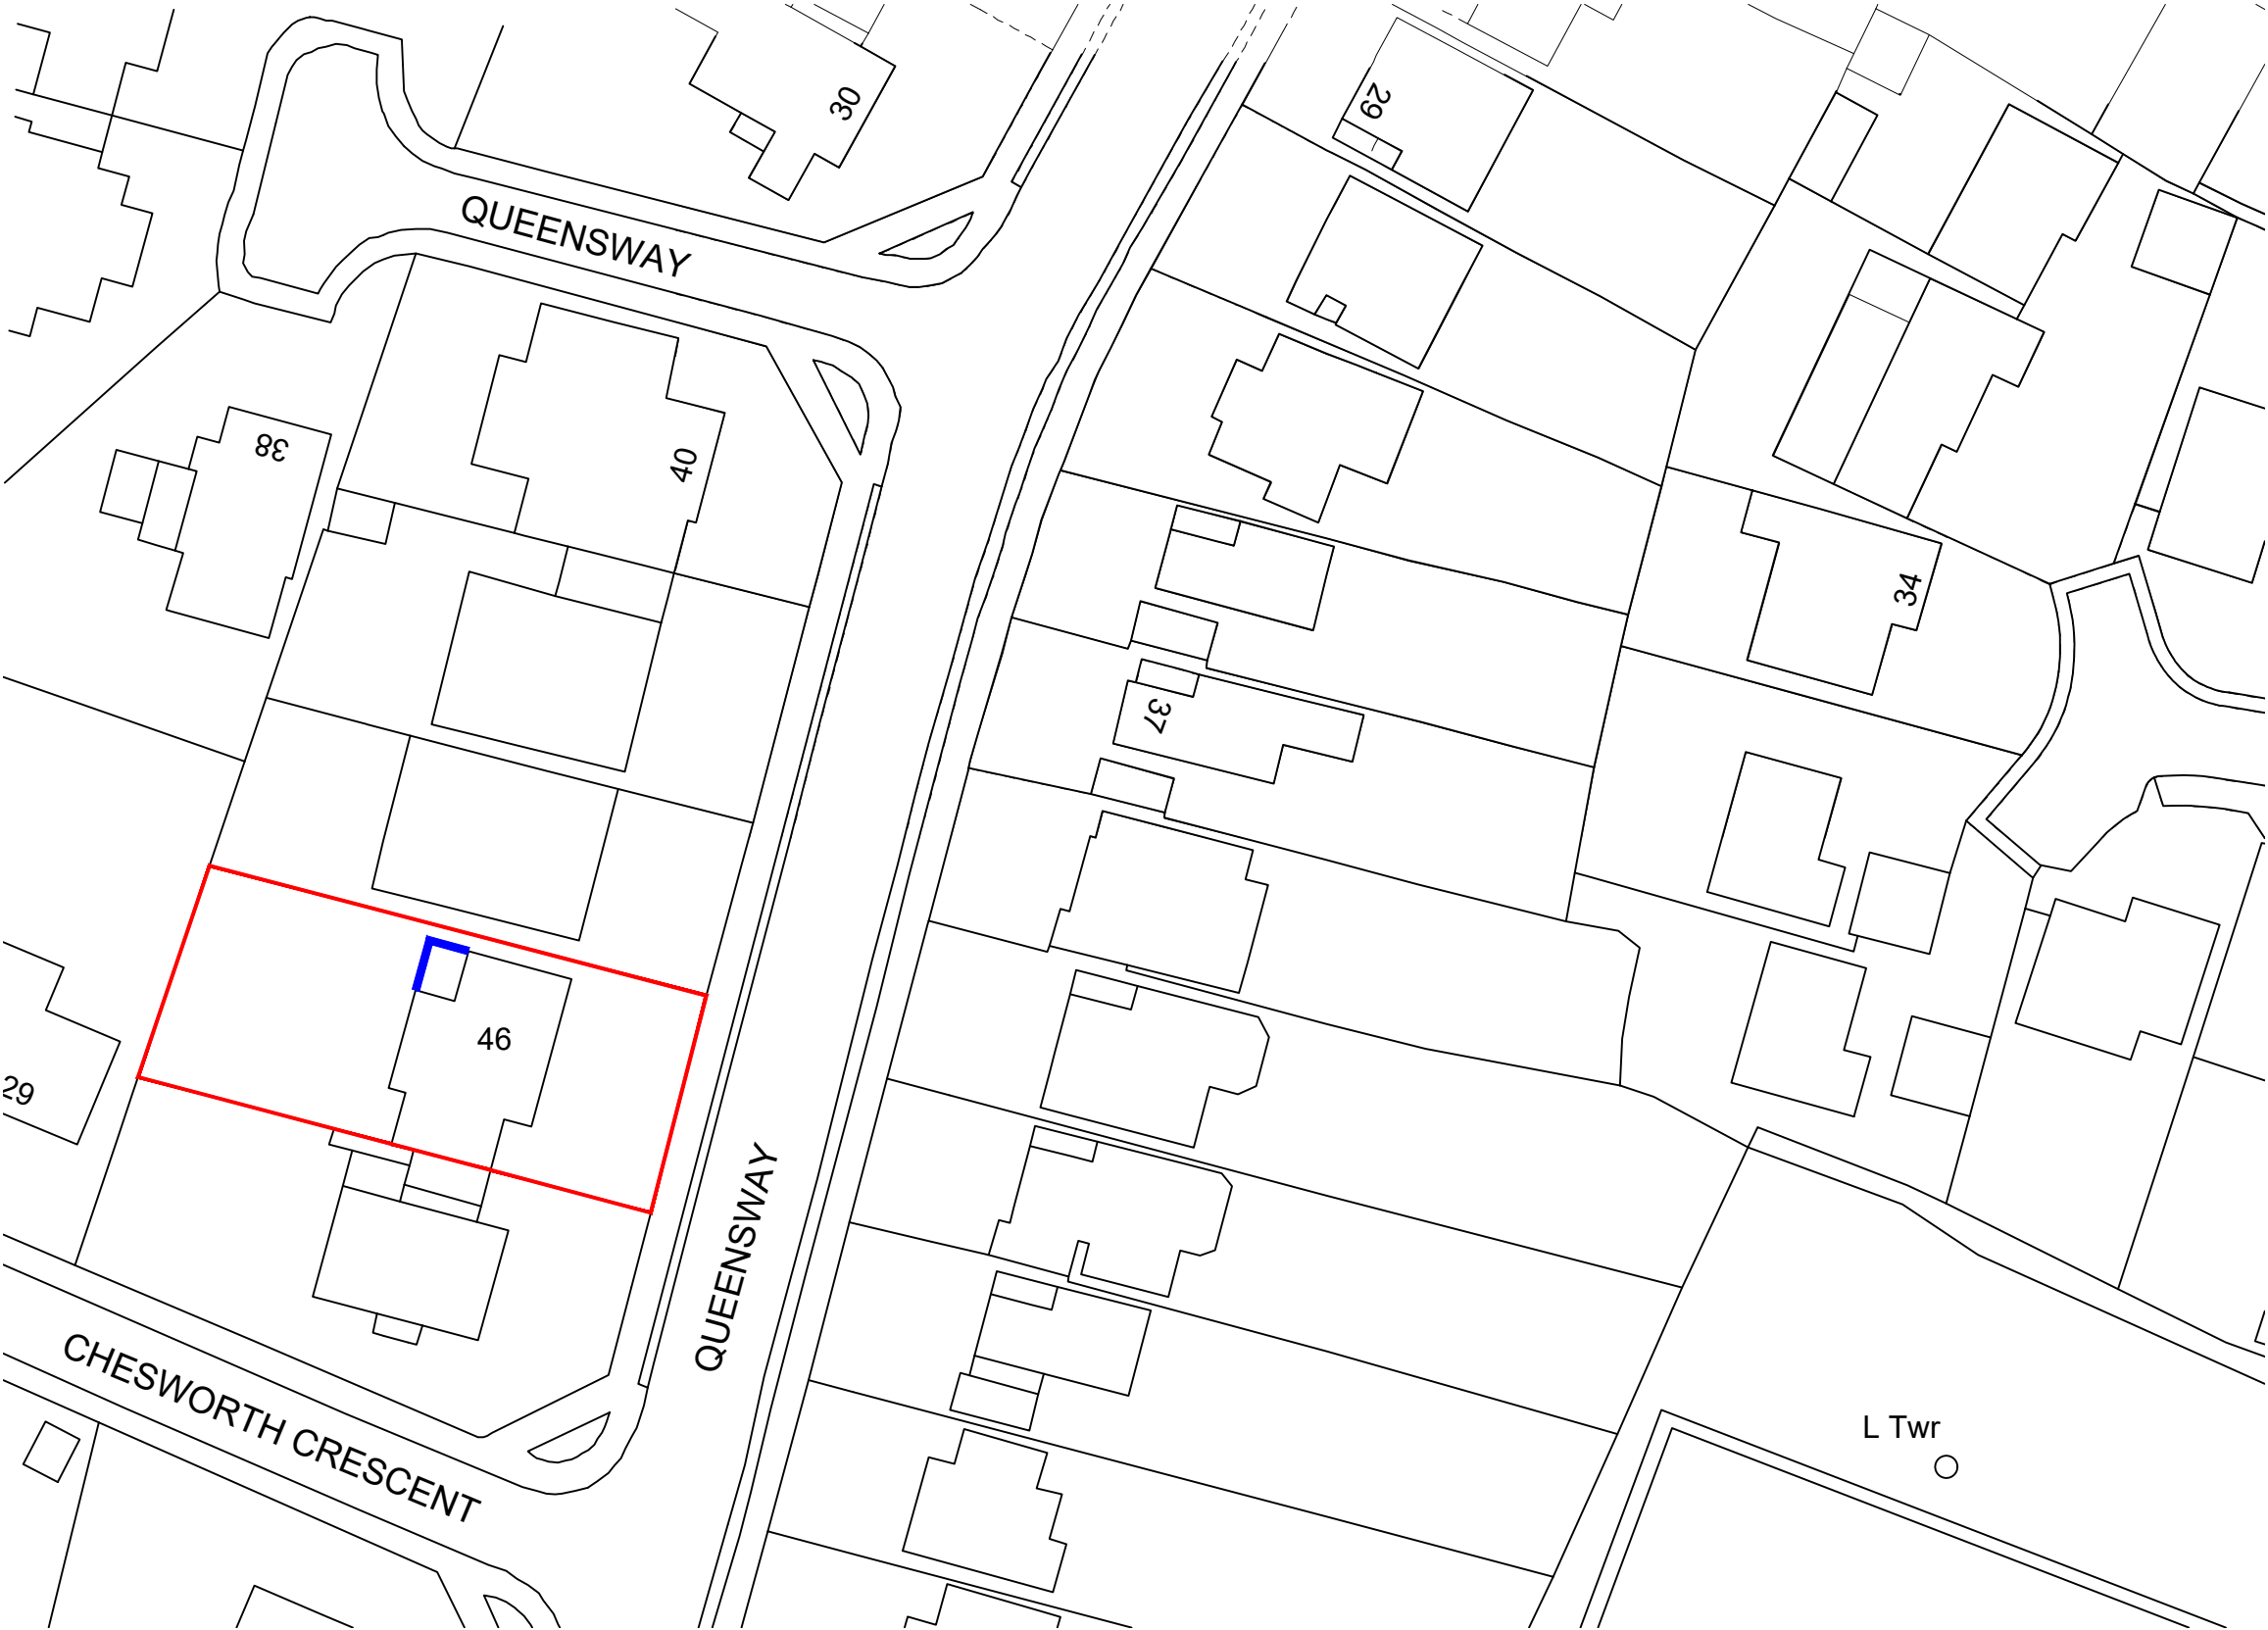

Revisions

PROJECT

46 Queensway
Horsham

DRAWING

Site / Block Plan

Scale	Date	Drg No
1:500@A3	August 2026	QY_P_01
Drawn by	Revision	
RS		



RS Architectural Designs

© Copyright