


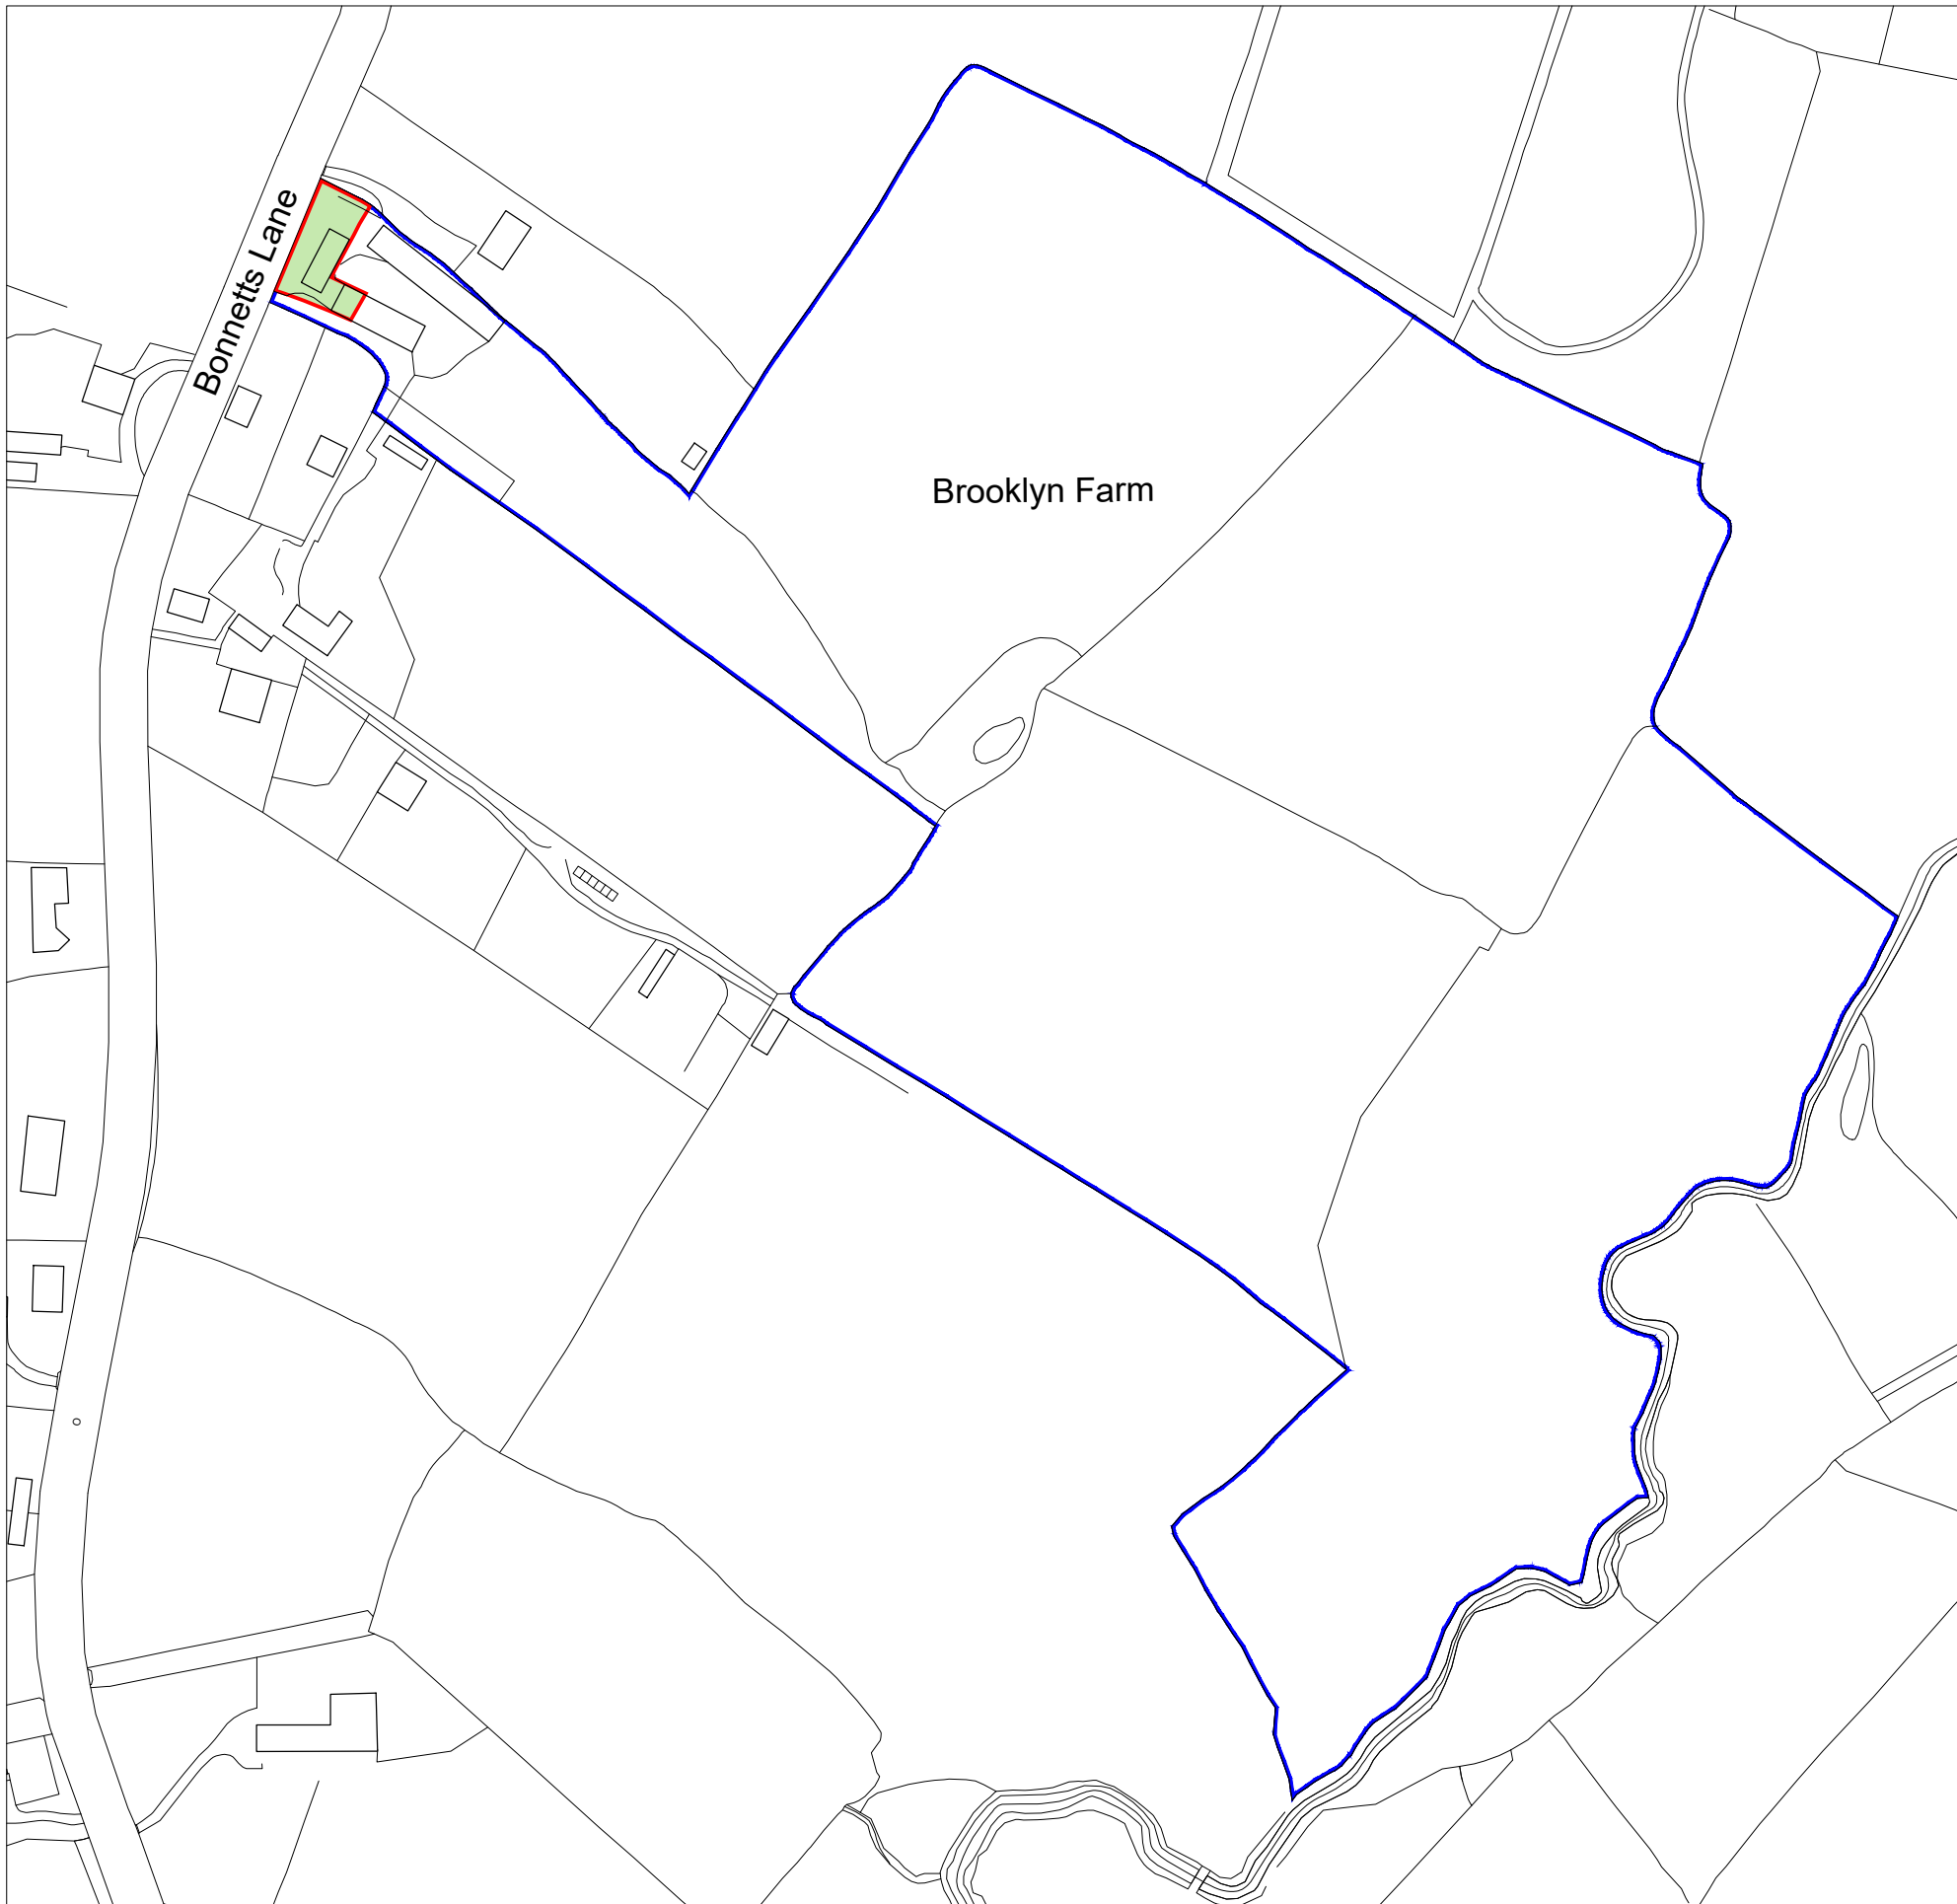

Ordnance Survey, (c) Crown Copyright 2024. All rights reserved. Licence number 100022432



0 5 10 20 30 40 50 75 100 125
Scale in metres

Brooklyn Farm
Brooklyn Farm, Crawley, RH11 0NY

Location Plan

Scale:
1:2500@A3
Drawing No.

001