

1 South East Elevation

1 : 50

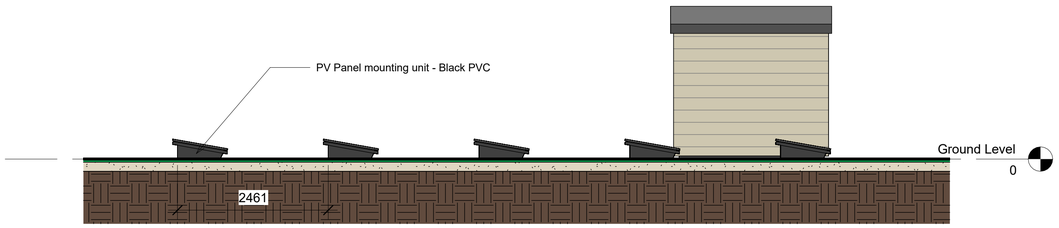

2 North West Elevation

1 : 50

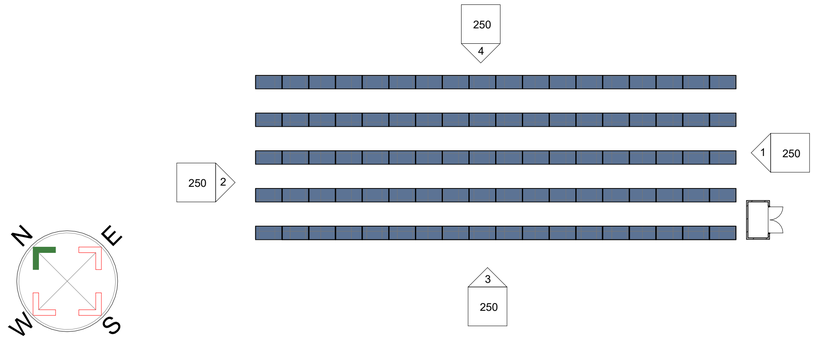

5 Elevation Key

1 : 200



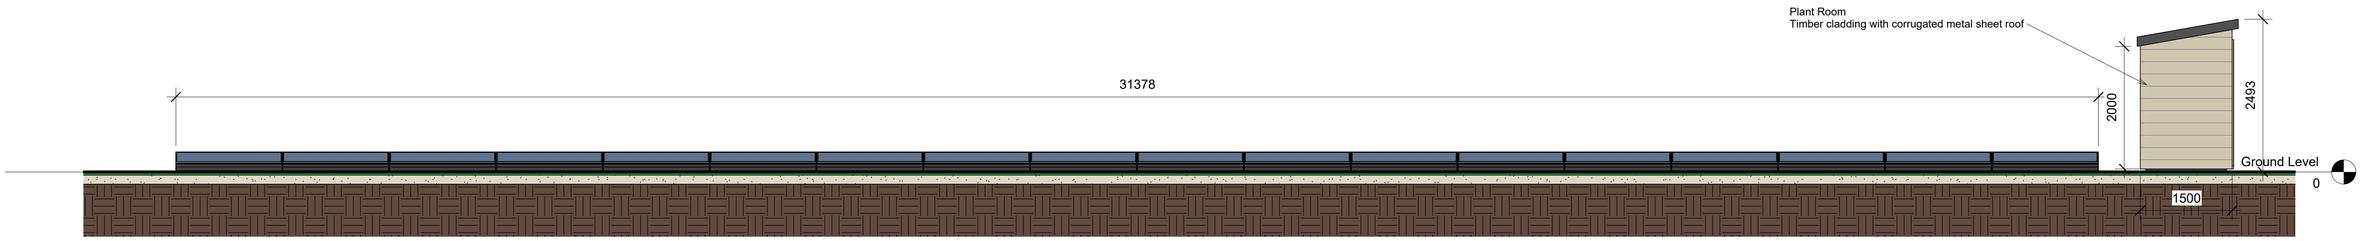

3 South West Elevation

1 : 50

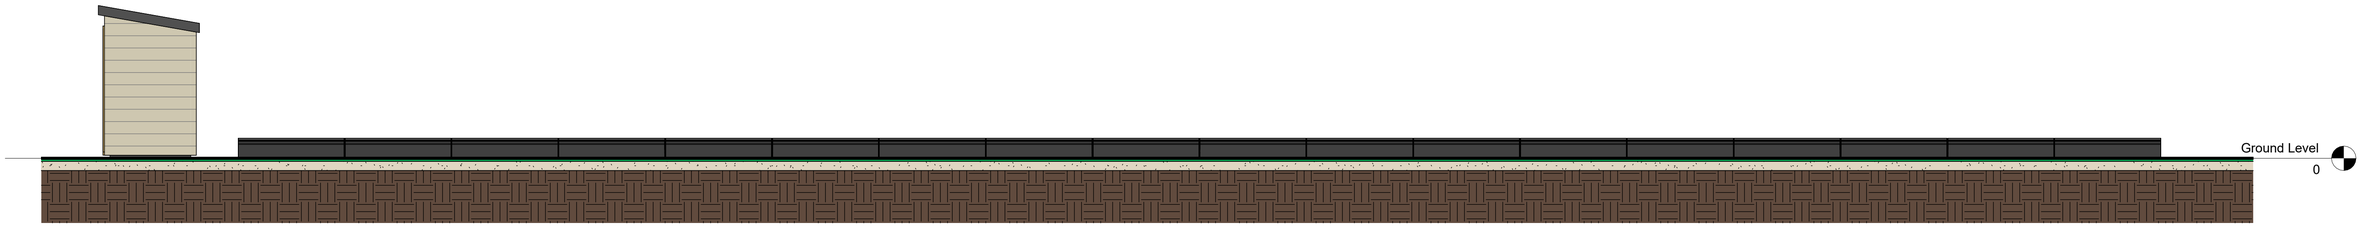

4 North East Elevation

1 : 50

Rev.	Details	Initials	Date
P2	Plant room shown as per client information		15/08/2024
P1	Drawing prepared for planning submission		05/08/2024

NOTES / LEGEND



PROJECT
Architectural Plants, Pulborough. Solar PV Array

DRAWING TITLE
Solar PV Array Elevations

DATE
15/08/2024

SCALE
As indicated

DRN.
APB

CHK.
/

JOB / DRAWING No.
A24890- 250

REV.
P2

Copyright 2018 Plan A UK Limited

3.2 Planning

plan A
Glen House, Glen Road, Grayshott, Surrey, GU26 6NF
www.planauk.com T: 01428 609899

RICS RIBA CB ASBP