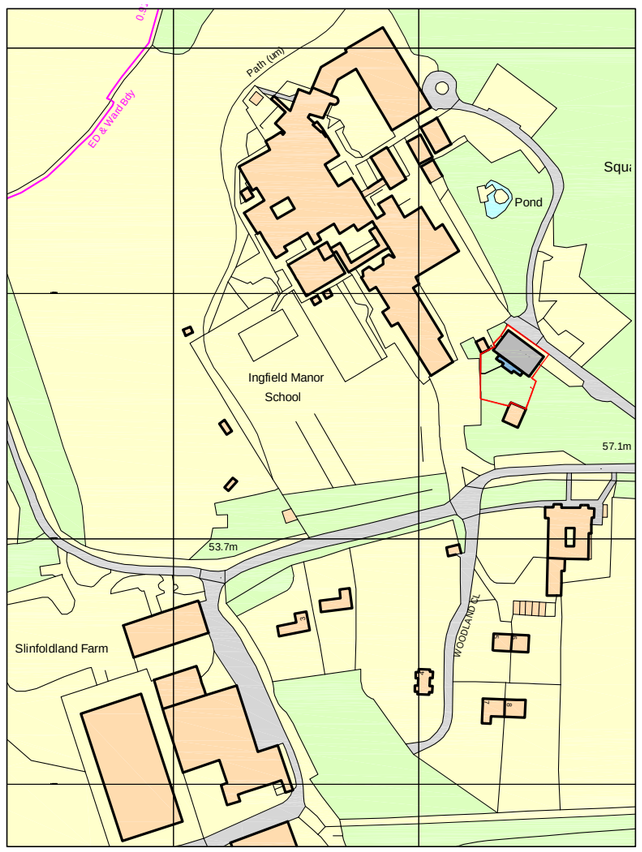

SITE LOCATION PLAN 1:2500

0 50m 100m 200m

SITE BLOCK PLAN 1:200

0 1m 5m 10m 20m



Note:
Do not scale this drawing. All levels and dimensions are to be checked on site. This drawing is to be read in conjunction with all relevant consultants' requirements, drawings and specifications. Any discrepancies between consultants' drawings to be reported to the Contract Administrator before any relevant work commences.

Copyright: 2023 Miller Bourne

Notes

Rev	Date	Description	Drawn	Checked
A	16.01.24	First Issue	HW	RM
B	08.04.24	Block A revised based on Salutem prefered floor plan.	HW	RM
C	30.05.24	Access ramp/stair adjusted to suit FFL , Phase 2 noted	HW	RM
D	14.05.24	Foundation layout and preliminary proposed levels added.	HW	RM
E	03.06.2024	Building moved north out of Tree Root Protection Zone and also out of the worst Tree Influence Zone Tree T01 to be removed. Paving Layout Revised	HW	RM
F	04.06.2024	Building moved south to proved clearance space to on northern elevation and parking spaces.	HW	RM
G	05.06.2024	Minor alterations and notes added, existing lamp posts on NE side of site shown.	HW	RM

Status: PRELIMINARY

Ingfield Manor School. Billingshurst RH14 9AX.

Temporary Classrooms - Preliminary Site Plan

Scale: 1:200 @ A3

Drawing Reference: 4864 - 1005

Rev: G

MILLER BOURNE ARCHITECTS
332 Kingsway
Hove
East Sussex
BN3 4QW
T:01273 411399
design@miller-bourne.co.uk
www.miller-bourne.co.uk