


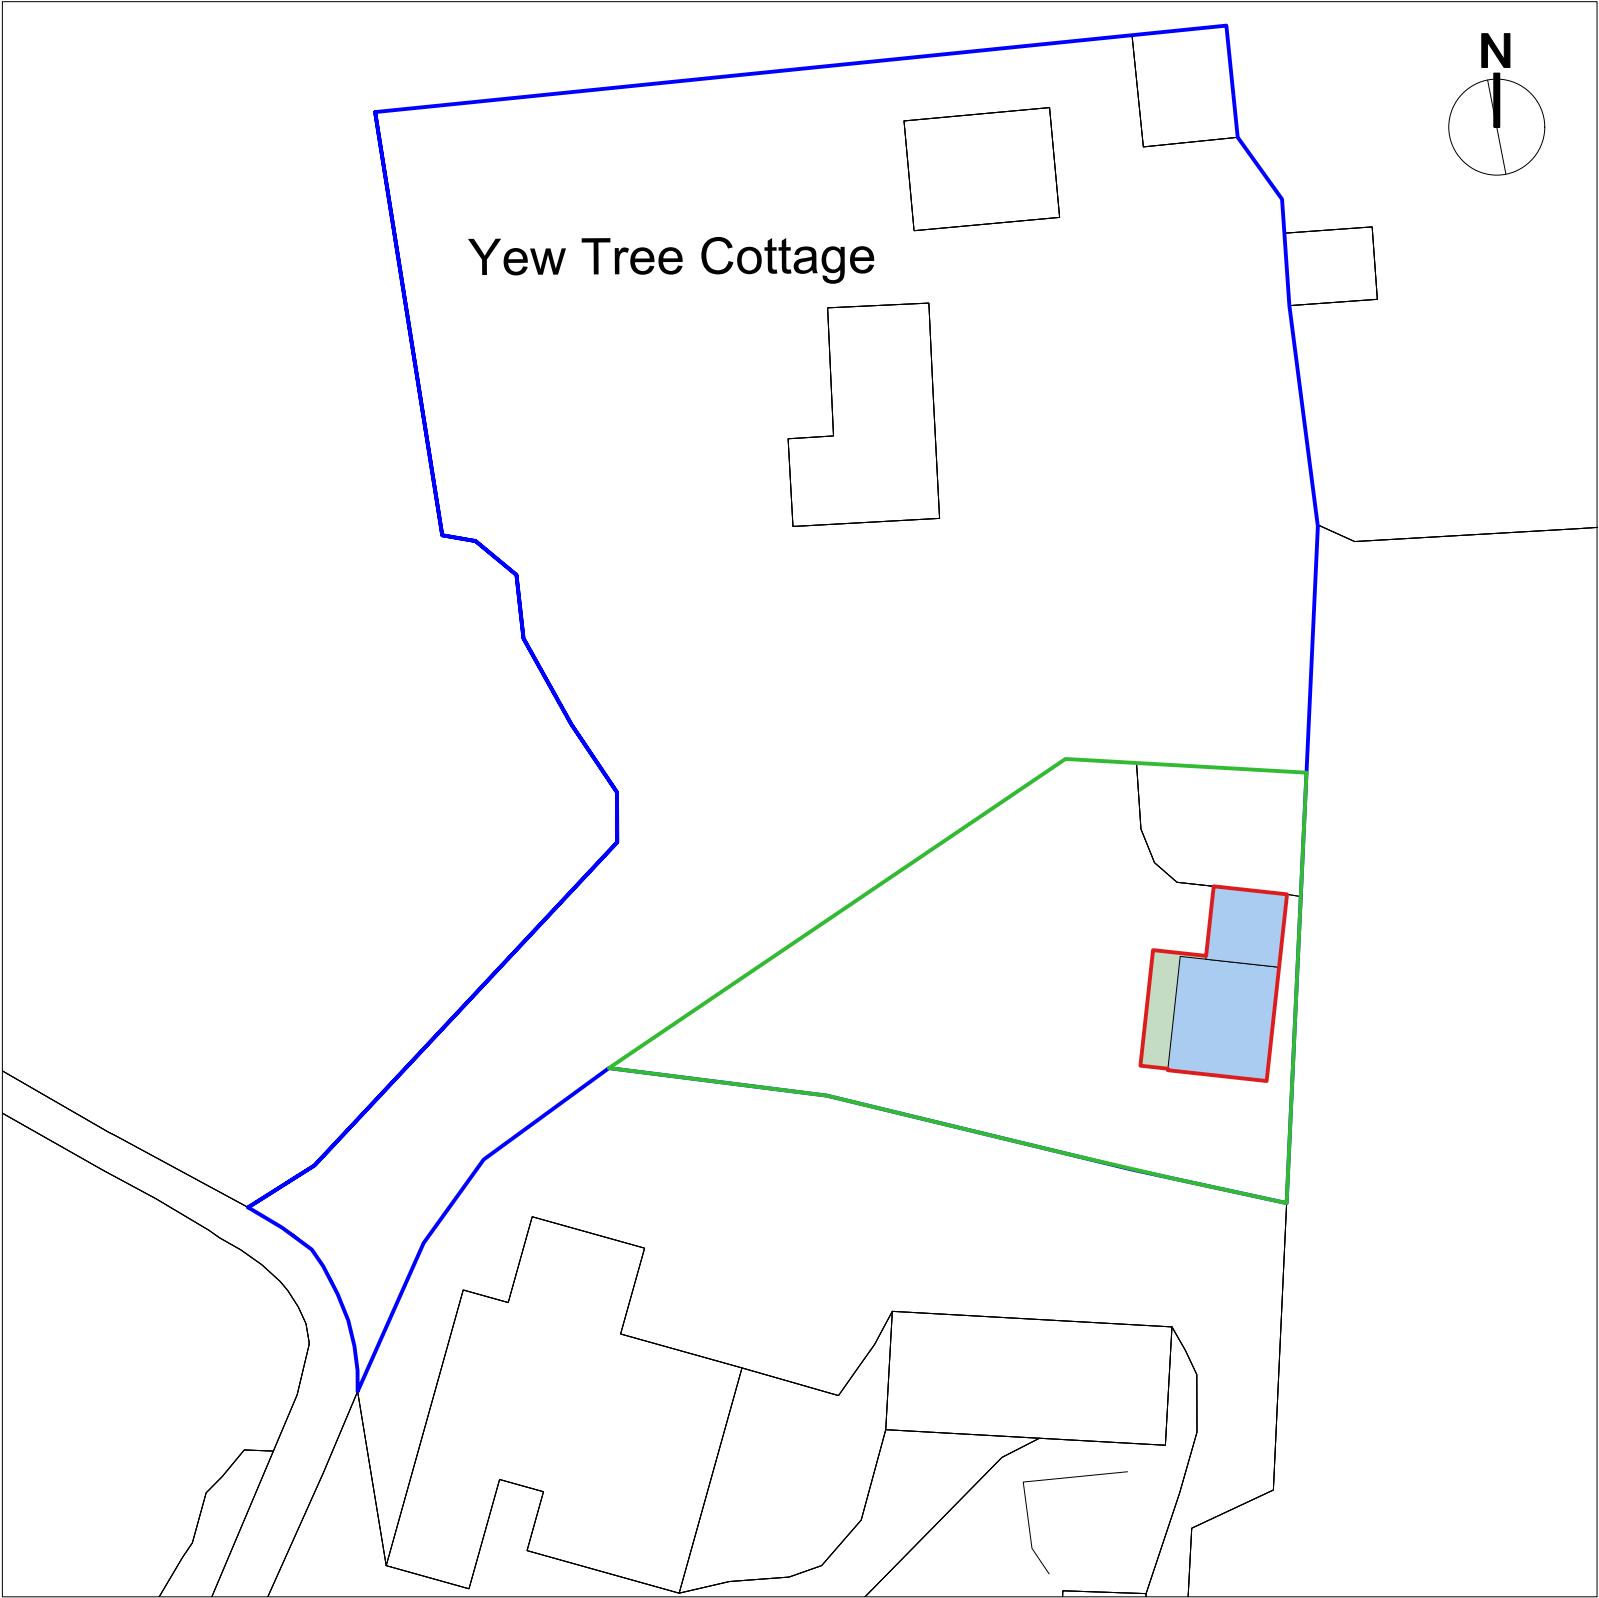

BLOCK PLAN
1:500

EXISTING STABLES	EXISTING HARDSTANDING	PADDOCK BOUNDARY LINE	BOUNDARY LINE