

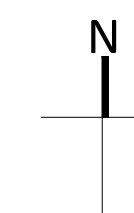


- DO NOT SCALE OFF THIS DRAWING EXCEPT FOR PLANNING PURPOSES
- CHECK ALL DIMENSIONS ON SITE BEFORE ANY WORK IS COMMENCED
- ALL GOODS MATERIALS AND WORKMANSHIP MUST CONFORM WITH CURRENT BUILDING REGULATIONS, BRITISH STANDARDS AND CODES OF PRACTICE
- COPYRIGHT OF THIS DRAWING IS RETAINED BY THE ARCHITECT AND IT MUST NOT BE REPRODUCED WITHOUT WRITTEN CONSENT

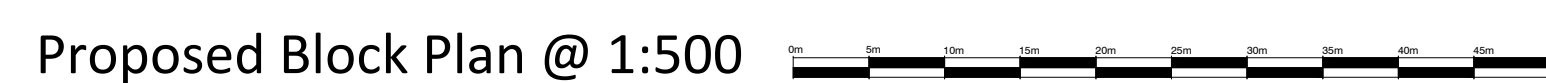

REV	DATE	BY	AMENDMENT

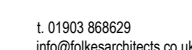

The Old Forge
6 Church Street
Storrington
West Sussex
BN20 4LA

CLIENT

John Corry

	JOB TITLE
--	-----------

Shuckers Farmhouse
Copsale Road
Nuthurst
West Sussex
RH13 6QY

DRAWING TITLE

Location and Block Plan (Proposed)

DRAWING STATUS

PLANNING

NOT FOR CONSTRUCTION USE UNLESS STATED AS 'CONSTRUCTION'

DATE	SCALE	DRAWN BY
JUN '25	Scaled @ A1	HG
		CHECKED BY
		BH
JOB NO.	DRAWING NO.	REVISION
23080	3.01.2	///