


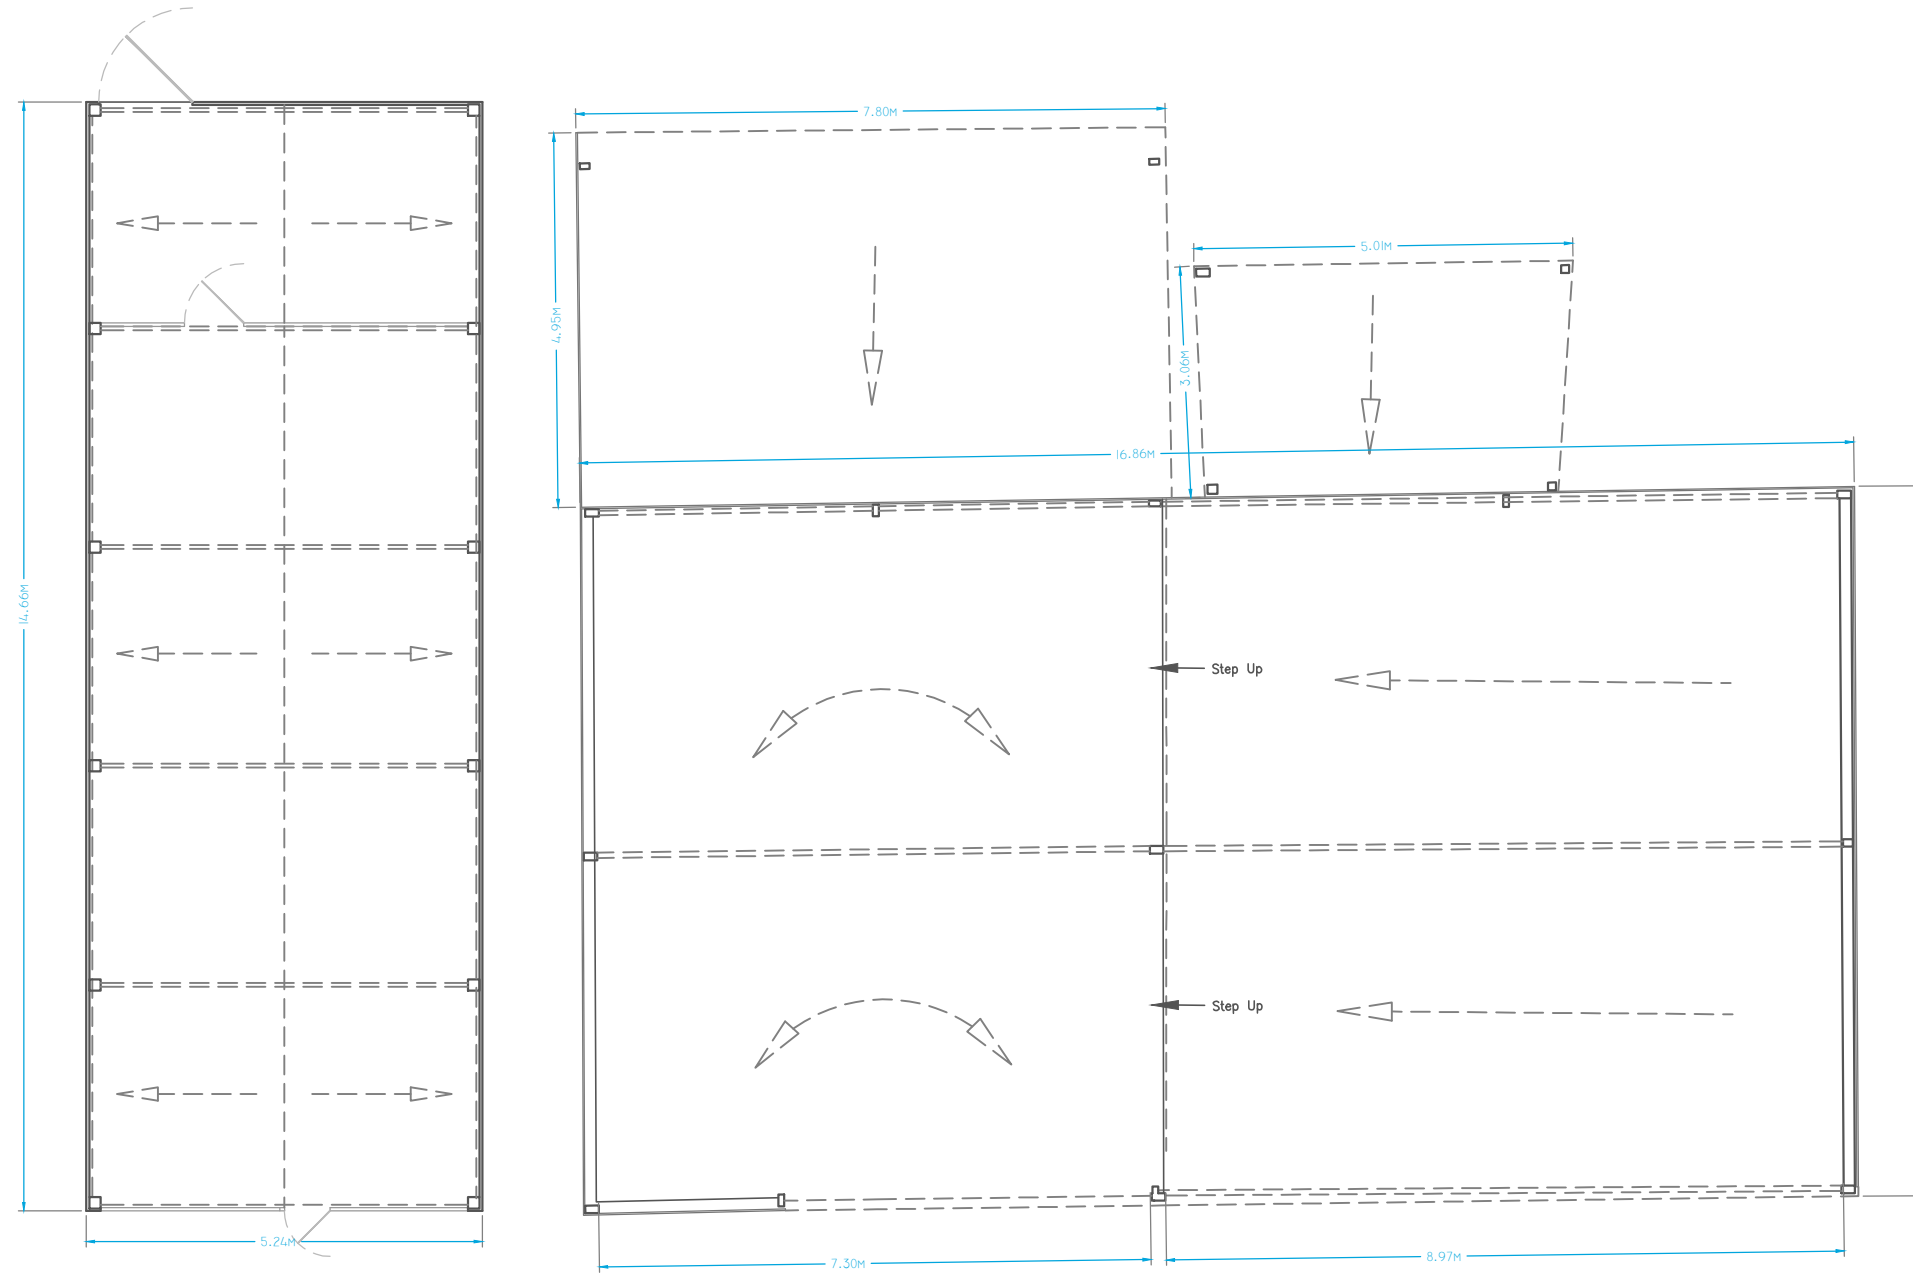

job	Stanford Barn, Bines Green Partridge Green, Horsham RH13 8EH		scale(s)	1:20 ☐	1:50 ☐	1:100 ☒	1:200 ☐	1:500 ☐	job no.	dwg no.	
	BARNs A & B - GROUND FLOOR AS EXISTING		dwg	drawing size		date	rev	EFP-AB		A	
				A3		11 Mar 2026					