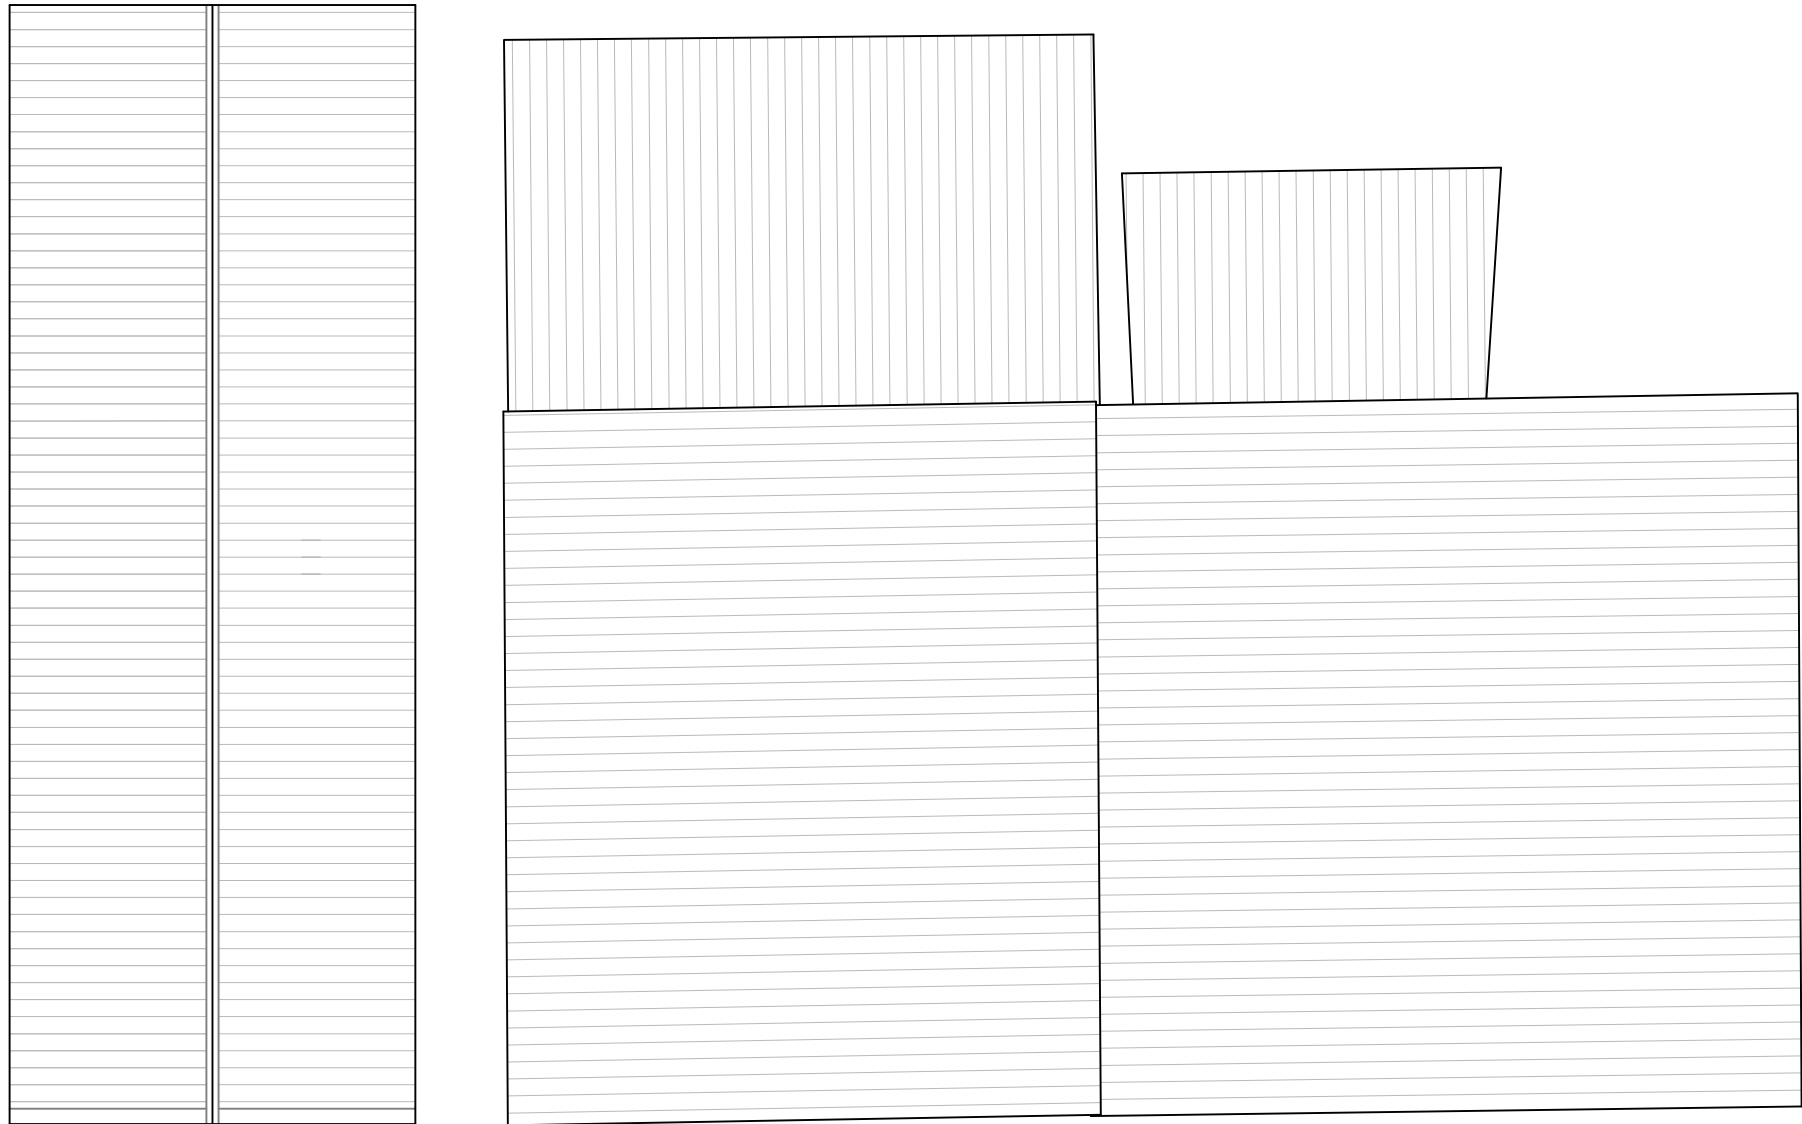


job		scale(s)		job no.		dwg no.			
dwg		Stanford Barn, Bines Green Partridge Green, Horsham RH13 8EH		1:20		ERF-AB			
				1:50					
				1:100					
				1:200					
				1:500					
BARNs A & B - FIRST FLOOR & ROOF AS EXISTING				drawing size		date		rev	
				A3		11 Mar 2026		A	