



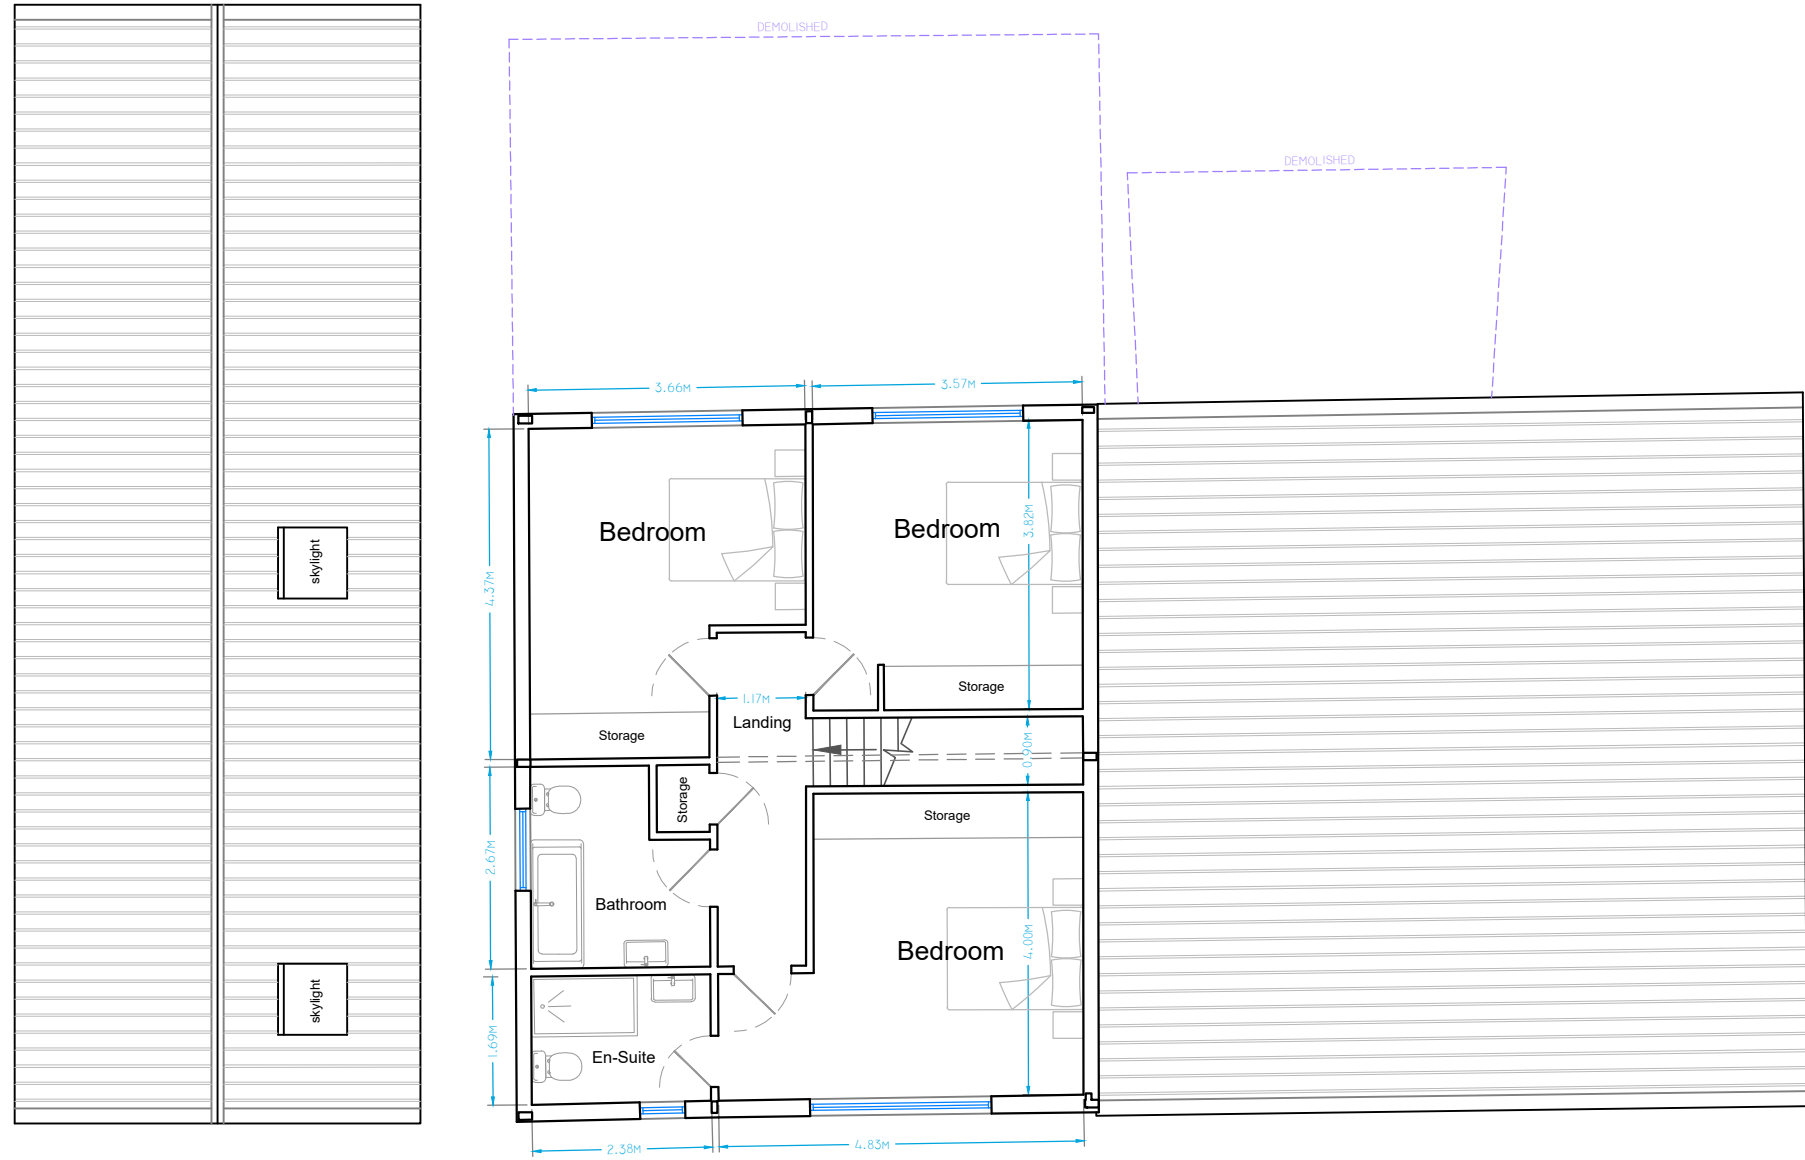

3 Bedroom House
Total G.I.A. 130.6m²

SCALE 1:100m

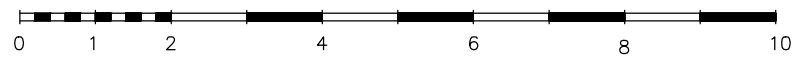

job Stanford Barn, Bines Green Partridge Green, Horsham RH13 8EH		scale(s) 1:20 ☐ 1:50 ☐ 1:100 ☒ 1:200 ☐ 1:500 ☐	job no.		dwg no. PRF-AB	
dwg BARNs A & B - FIRST FLOOR & ROOF AS PROPOSED	drawing size A3		date 16 Mar 2026		rev A	