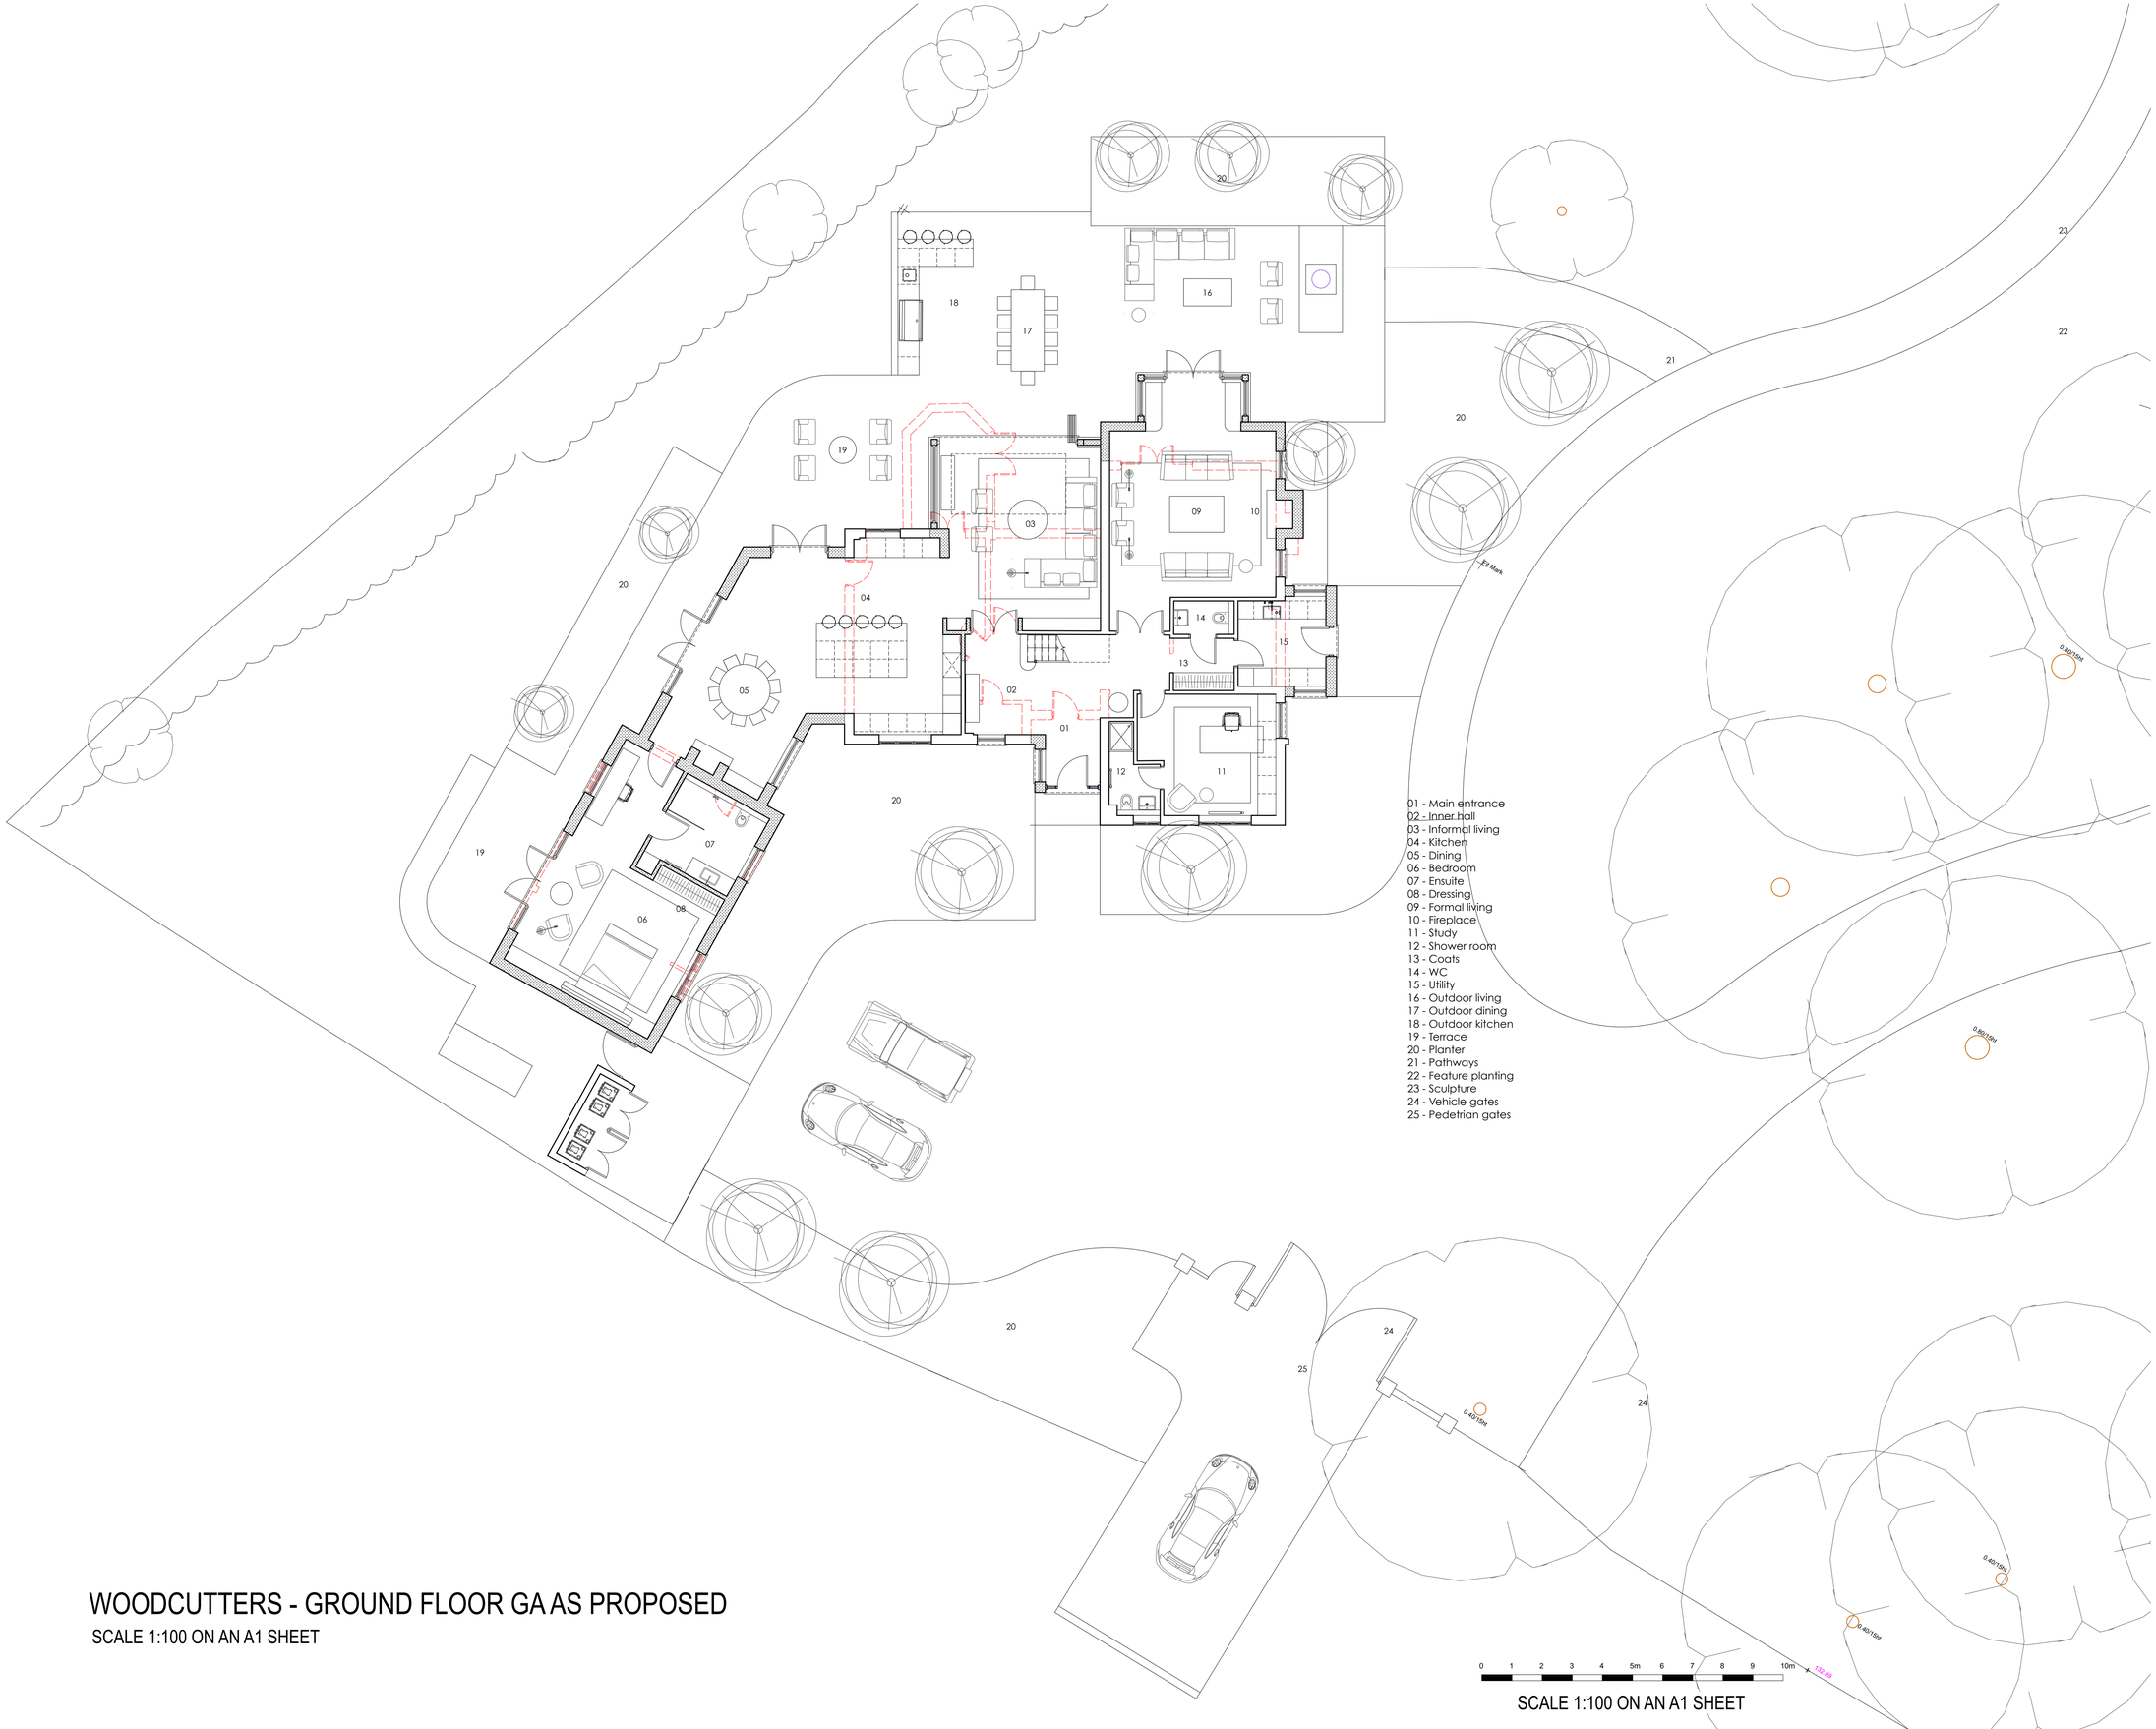

WOODCUTTERS - GROUND FLOOR GA AS PROPOSED

SCALE 1:100 ON AN A1 SHEET

SCALE 1:100 ON AN A1 SHEET

FOR PLANNING PURPOSES ONLY

NOT FOR CONSTRUCTION

TO BE READ IN CONJUNCTION WITH STRUCTURAL ENGINEER'S DRAWINGS, DETAILS AND SPECIFICATIONS

REV.	DATE.	BY.	AMENDMENT.	CHK.

PLANNING

gould baxter

2 Lucastes Mews, Paddockhall Road,
Haywards Heath,
West Sussex, RH16 1HE
(01444) 452604
hh@gouldbaxter.co.uk
www.gouldbaxter.co.uk

NOTES.
DO NOT SCALE OFF THIS DRAWING UNLESS FOR PLANNING PURPOSES.

CHECK ALL DIMENSIONS ON SITE BEFORE ANY WORK IS COMMENCED.

ALL GOODS MATERIALS AND WORKMANSHIP MUST CONFORM WITH CURRENT BUILDING REGULATIONS, BRITISH STANDARDS AND CODES OF PRACTICE.

COPYRIGHT OF THIS DRAWING IS RETAINED BY GOULD BAXTER AND IT MUST NOT BE REPRODUCED WITHOUT WRITTEN CONSENT.

CLIENT.
MR. & MRS. C. SANTORO

PROJECT.
WOODCUTTERS
FOREST ROW, HORSHAM
RH12 4TB

DRAWING.
WOODCUTTERS - SITE PLAN AS PROPOSED

DATE.	SCALE AT A1.	DRAWN BY. MC
24.02.25	AS NOTED	CHECKED BY.

JOB NO.	DRAWING NO.	REV.
GH783	PL.004	