



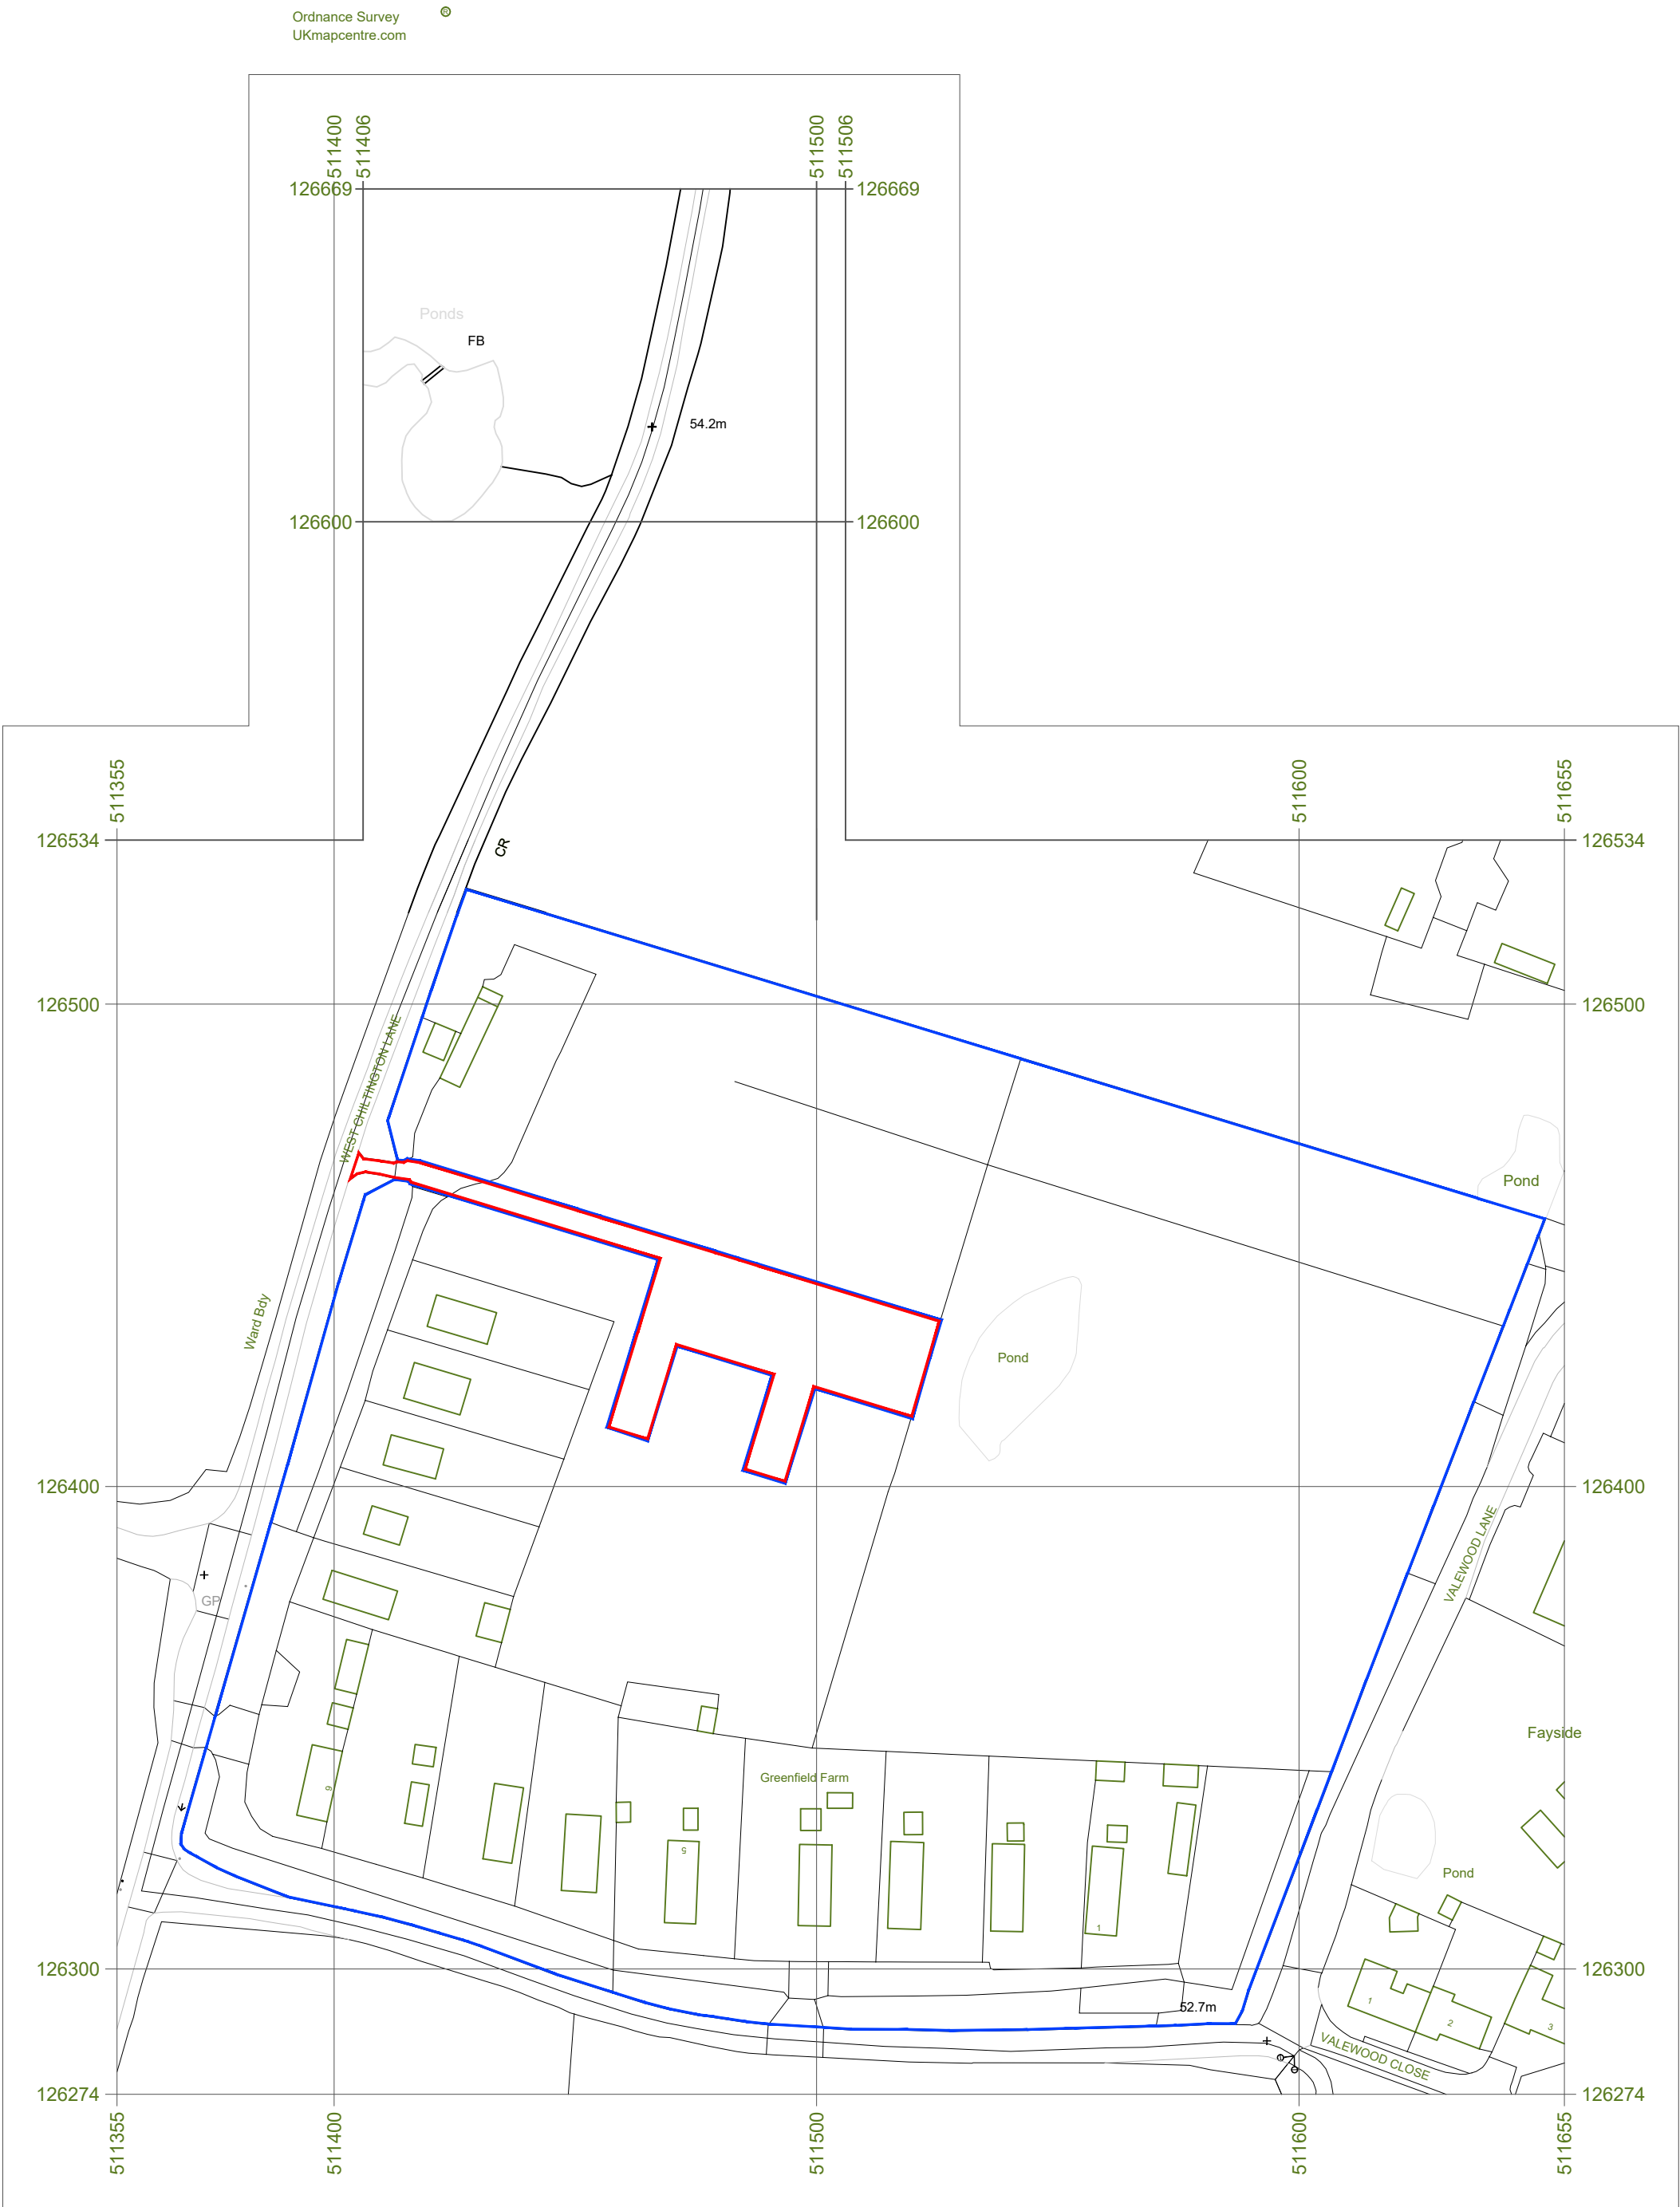


Serial number: 296614 & 305629

© Crown copyright and database right 2025
Ordnance Survey licence AC0000848283
Reproduction in whole or in part is prohibited
without the prior permission of Ordnance Survey.

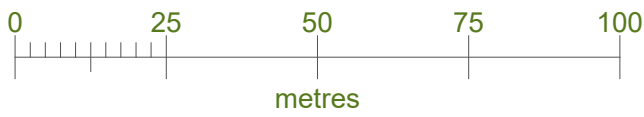

NORTH

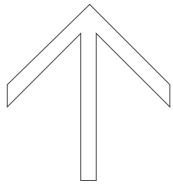

Location Plan
1:1250 | EXISTING

Copyright:
This drawing is the copyright of
Promethean Planning Ltd

Planning Statutory Use:
This drawing may be used by the Local
Planning Authority for planning and
statutory purposes as permitted by law
and is issued for planning purposes
only.

Scale & Dimensions:
Drawn to the stated scale at the original
sheet size. If reproduced at any other
size, the scale may be incorrect.
Figured dimensions take precedence.
Not for construction, fabrication or
setting out. All dimensions and site
conditions to be checked on site before
works commence.

CDM 2015:
This drawing contains only
information appropriate to its planning
status. Promethean accepts only duties
expressly agreed in writing. Where no
Principal Designer is appointed, client
duties apply in accordance with CDM
2015



Suite 114
26 The Hornet
Chichester
West Sussex
PO19 7BB

tel: 01243 201 102
email: enquiries@prometheanplanning.co.uk
web: www.prometheanplanning.co.uk

Address

Greenfield Farm, Valewood
Lane, Barns Green, West Sussex,
RH13 0QJ

Drawing No. 2603GR_000

Scale @ A2 1:1250

Job No. 2603GR

Drawn By MD

Checked By BK

Drawn On 25.09.2026

Issued On 25.09.2026

Status Existing

Drawing Location Plan

Submission **Planning**

Application Area: 1850 m²



Indicative: 0.0°

