Rev	Change	Date
A	Hardstanding deleted.	23/8/22
B	Hardstanding lines deleted.	5/9/22

SCALE 1/500

0 10 20 30 40 50

metres

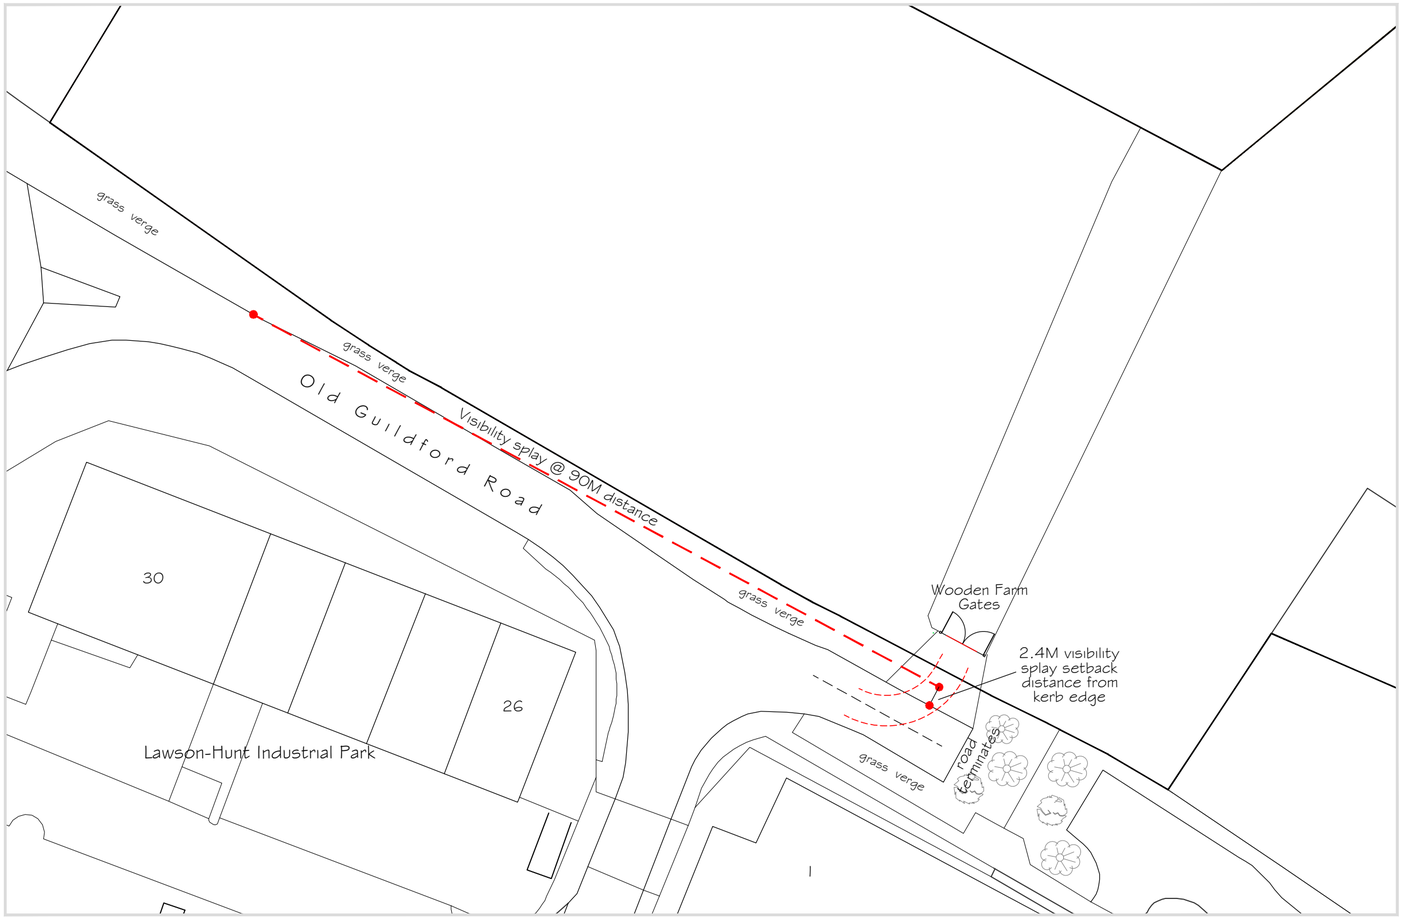

Detail of Visibility Splay
(Scale 1/500)

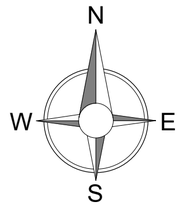

SCALE 1/250

0 5 10 15 20 25

metres

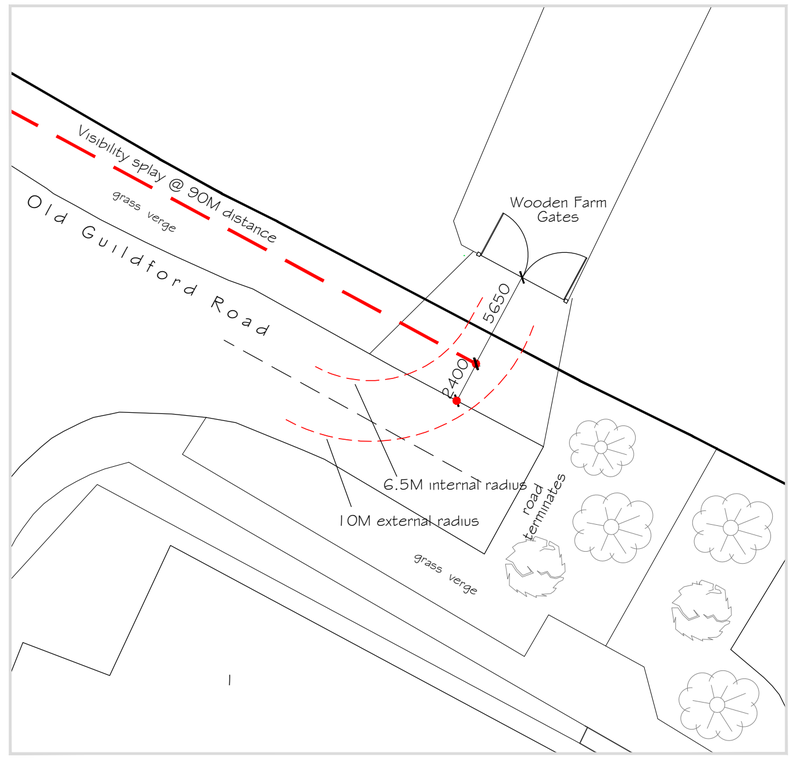

Detail of Entrance & Exit Radii
(Scale 1/250)

Sheet Size: A2

Site
FIELD PLACE ESTATE
Warnham
West Sussex
RH12 3PB

Title
Lake Field
Site Access Plan

Date	Scales
Sept 2021	1/250 & 1/500

Drg No	Rev
F210916-1	B