


LOCATION & APPLICATION SITE PLAN
1:1250 @ A3

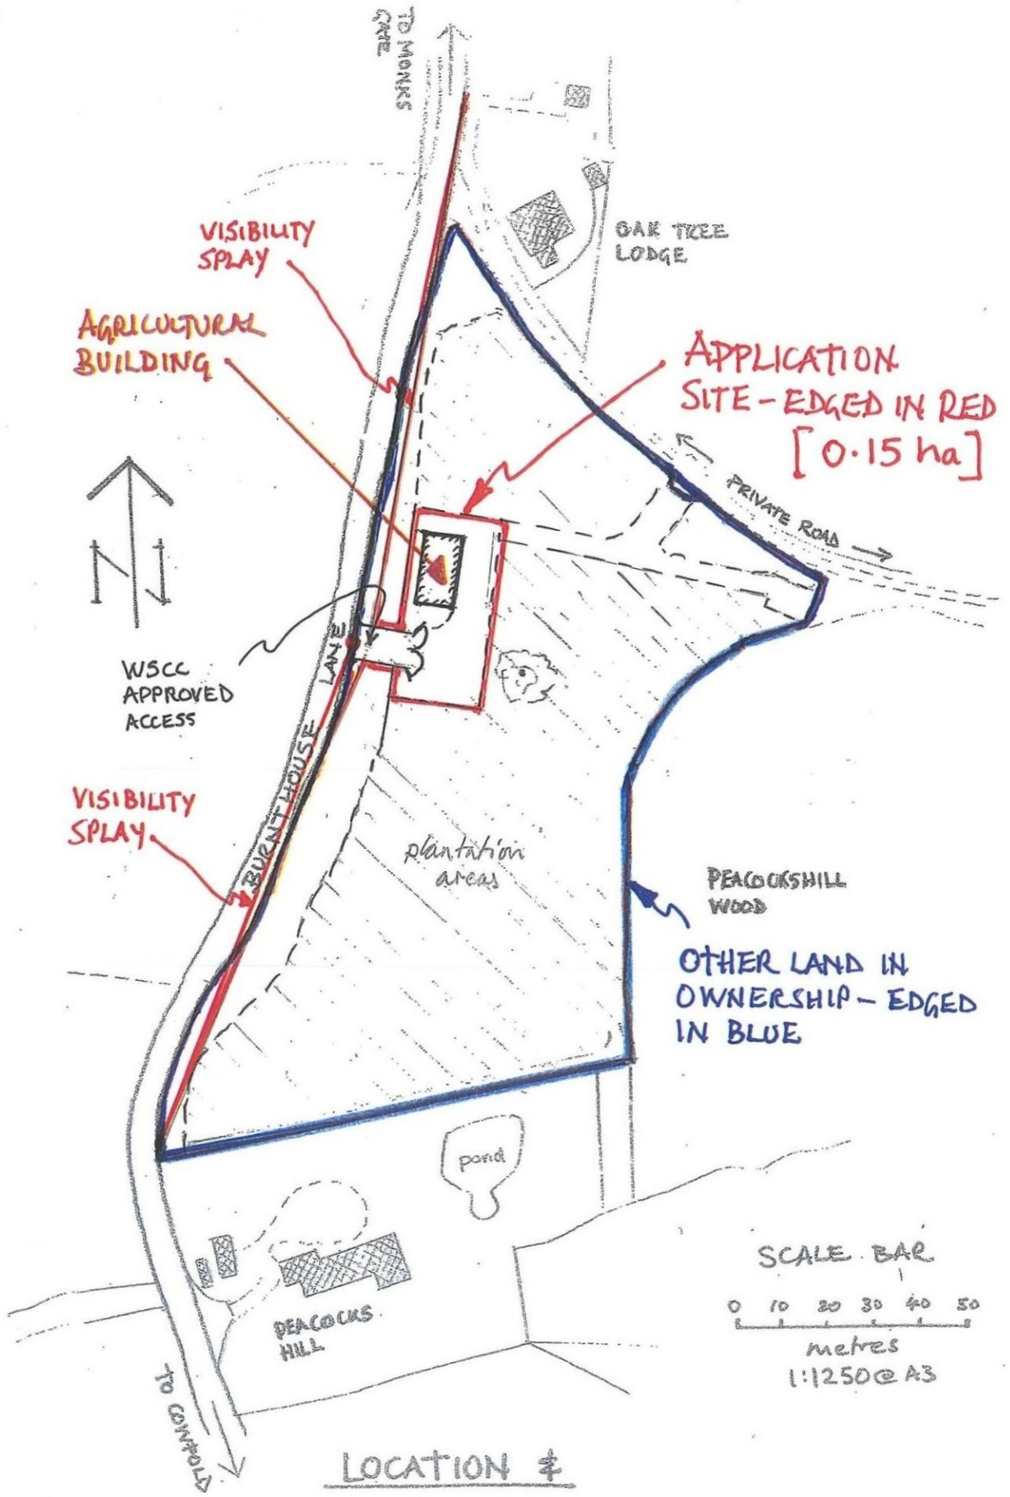

NOT TO SCALE

SITE GUIDANCE MAP

Site:	LAND AT PEACOCKS HILL, BURNTHOUSE LANE, LOWER BEEDING, WEST SUSSEX RH13 6NN
Project:	PROPOSED AGRICULTURAL BUILDING
Drawing Title:	LOCATION AND SITE PLAN
Client:	Mr C RUSSELL
Date:	OCTOBER 2026
Scale:	1:1250 @A3
Drawing No:	25-01-50 A

DRWG:- 25-01-50 A

DOUGLAS J P EDWARDS
Chartered Building Surveyors
Principal: Douglas J P Edwards FRICS C.Build F FCABE FIAS
Telephone No: 01403 740034
Email:info@douglasjpedwards.co.uk
RICS