

1 Rear Existing
1 : 50

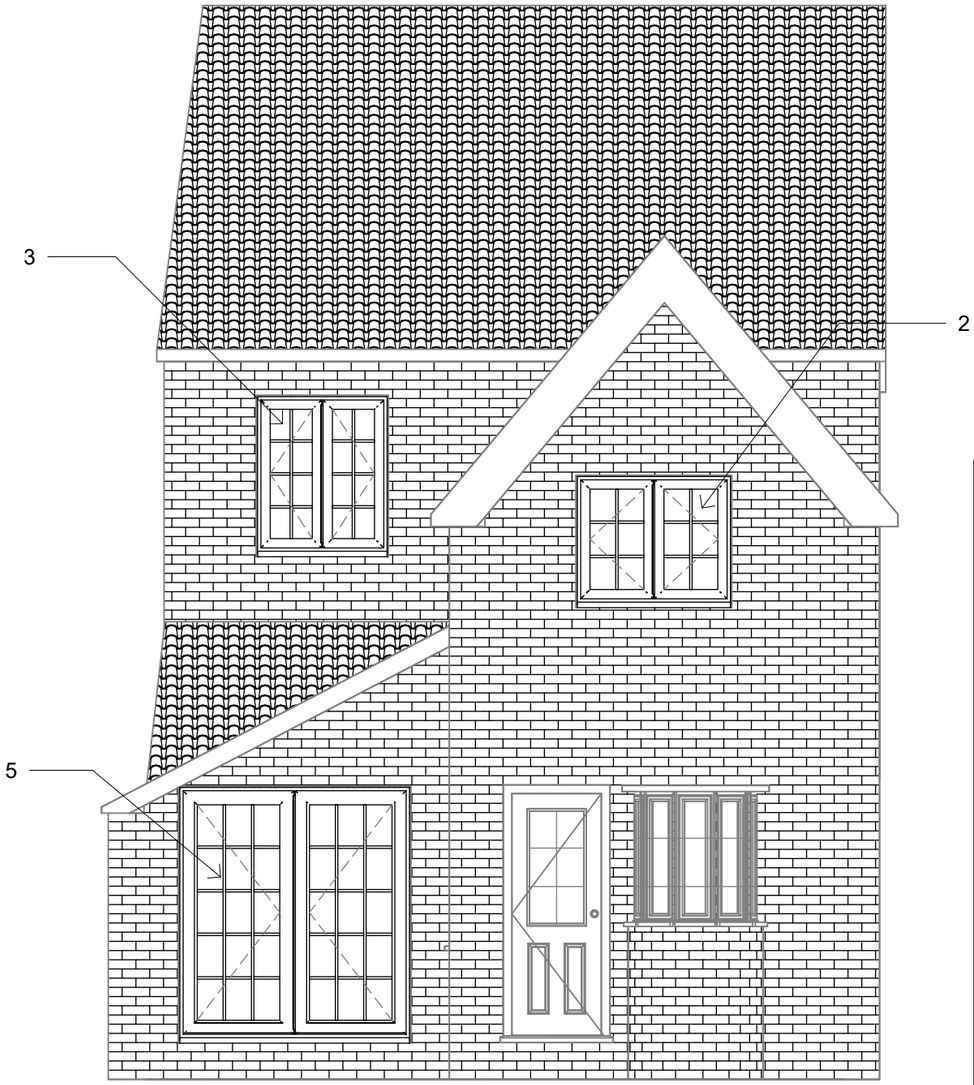

2 Rear Proposed
1 : 50

Window Style Schedule							
Window Number	Window Type	Window Width (mm)	Window Height (mm)	Window Colour	Window Material	Window Glazing	Sealed Unit Depth
1	Type D	1282	940	White Smooth	PVCu	TUF Clear Double	4-20-4
2	Type D	1248	1054	White Smooth	PVCu	TUF Clear Double	4-20-4
3	Type D	1056	1290	White Smooth	PVCu	TUF Clear Double	4-20-4
4	Type D	1590	1366	White Smooth	PVCu	STD Clear Double	4-20-4
5	French Doors	1872	2070	White Smooth	PVCu	TUF Clear Double	4-20-4

Scale 1:100

2m 0m 2m 4m 6m 8m 10m

Scale 1:50

1m 0m 1m 2m 3m 4m 5m

Contract No.

FHI 146384

Site Address -

Jersey Cottage, Horsham Road,
Cowfold,
Horsham
RH13 8BU

Drawing No.

4 of 6

Rear Elevations

All Dimensions in mm

Scale: 1 : 50 **@A3**

Signed Off on - 06/10/2026

Review on -

First Home Improvements
Station Road Industrial
Estate Lenwade Norfolk
NR9 5LY

© Drawings, associated documentation and intellectual property is protected under copyright law.
All documentation by First Home Improvements prohibits unauthorised actions such as (but not limited to) the re-issuing and re-production thereof without prior consent.