DO NOT SCALE

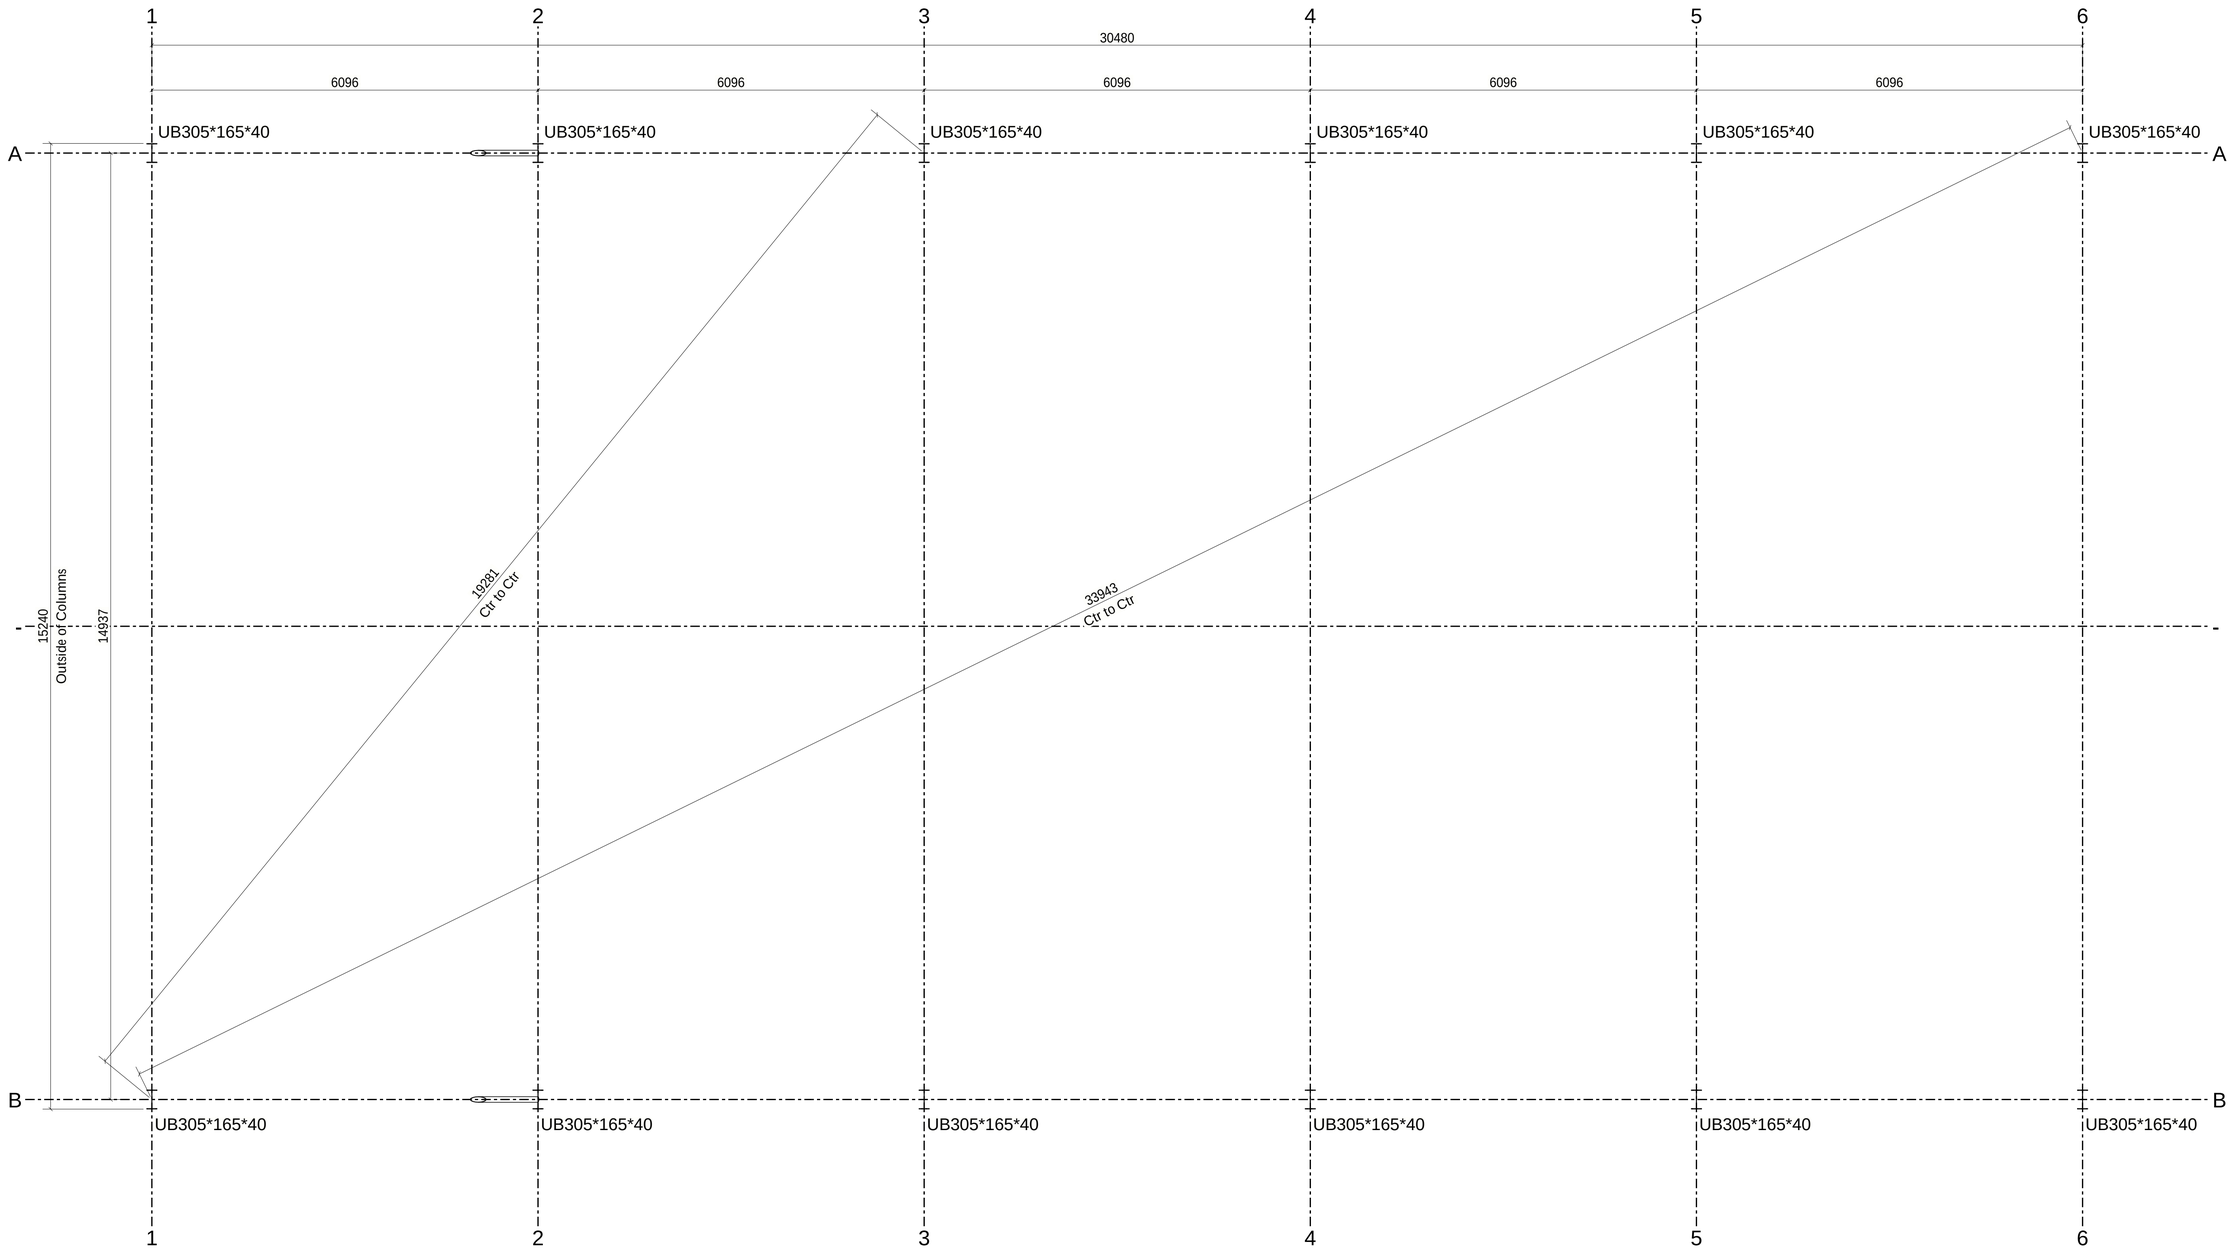

COLUMN LAYOUT

REV MARK	REVISION DESCRIPTION	REVISION DATE

Shufflebottom Ltd
Cross Hands Business Park
Cross Hands
Llanelli, Carmarthenshire
SA14 6RE - Tel: 01269 831831

SHUFFLEBOTTOM

DRAWING TITLE	COLUMN LAYOUT		
CONTRACT	HARVIE		
MODELLED BY	LS	ISSUE DATE	
CONTRACT NO	D15030	SCALE	1:50
DRAWING No	G [2]	REVISION No.	

FOR APPROVAL

Tekla Structures