




SITE LOCATION
(Scale 1:50000)

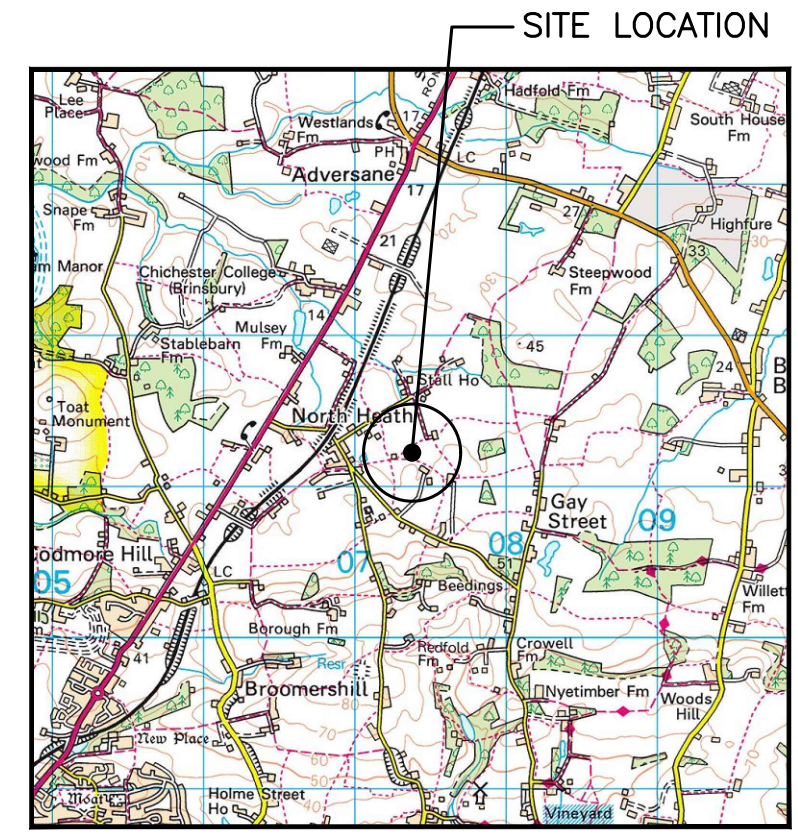

SITE PHOTOGRAPH

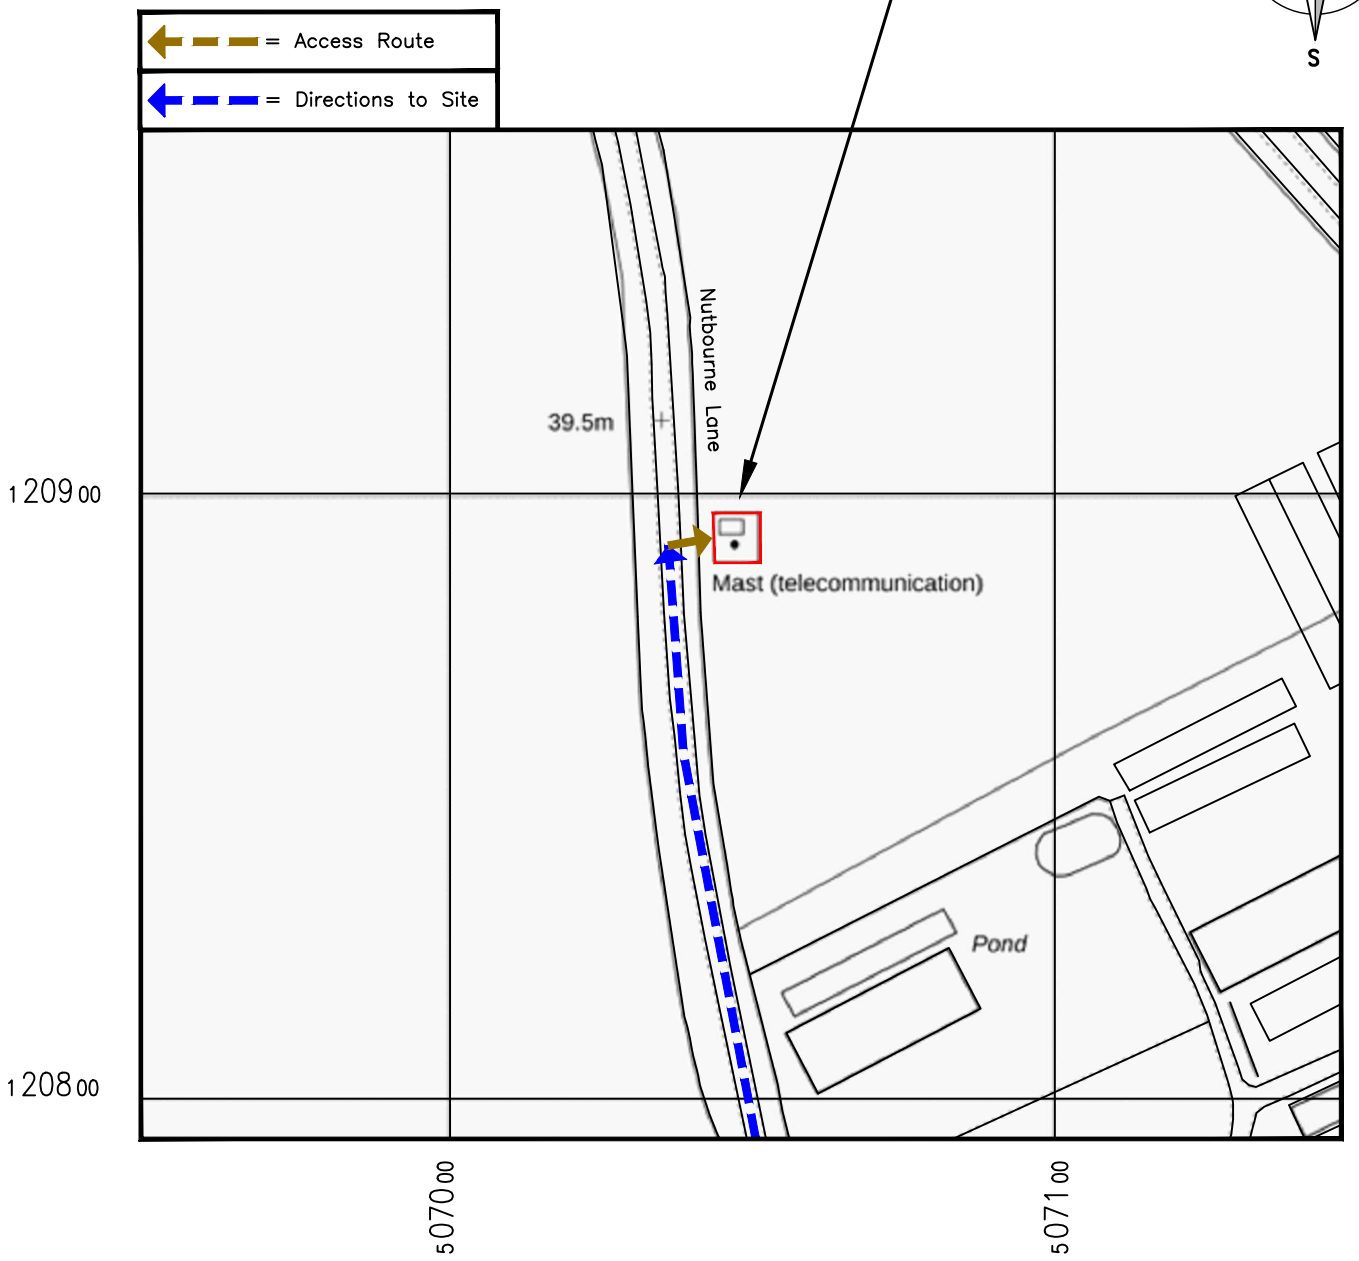


DETAILED SITE LOCATION
(Scale 1:1250)

0 25m 50m 75m
1:1250

Based upon Ordnance Survey map extract with the permission of the Controller of His Majesty's Stationery Office. Crown copyright. Licence No. AC0000813445

W3W COMPOUND
hems.surprised.reacting

W3W START OF ACCESS TRACK
campers.public.necklaces

ALL DIMENSIONS ARE IN mm UNLESS NOTED OTHERWISE

| N.G.R | E: 507047 | N: 120892 | |
|---|---|---|---|

SITE DIRECTIONS:
FROM M23 MOTORWAY, CONTINUE SOUTH ONTO THE A23. EXIT A23 FOR A272 WEST TOWARDS BILLINGSHURST. THEN AT ROUNDABOUT TAKE THE 4TH EXIT ONTO THE A272. CONTINUE THROUGH COWFOLD AND AT THE TRAFFIC SIGNALS TURN LEFT ONTO THE A24. CONTINUE ON DUAL CARRIAGEWAY UNTIL YOU REACH THE ROUNDABOUT. TAKE THE 4TH EXIT AND CONTINUE NORTH, BACK ONTO A24, LONDON ROAD. BRANCH LEFT THEN TAKE THE SECOND LEFT ONTO SPRING GARDENS. CONTINUE TO THE TOP OF THE ROAD AND TURN RIGHT INTO "SPRINGFIELD" HOUSE. TURN IMMEDIATELY LEFT AND FOLLOW PATH ALONG HEDGE FOR APPROXIMATELY 50 METRES INTO A WOODED AREA. SITE IS LOCATED ON THE RIGHT HAND SIDE

| REV | | BY | CH | DATE |
|---|---|---|---|---|
| 1A | CONSTRUCTION ISSUE | MH | RN | 27.10.25 |
| | MODIFICATION | | | |

telent
Part of M Group

cornerstone

| Cell Name | | | Opt. |
|---|---|---|---|
| RAIDONS NURSERY | | | – |
| Cell ID No | | | |
| CSID | – VF | – TEF | |
| 12696233 | 30129VF | – | |
| Project No. | – N/A | – N/A | |
| 12273854 | SWS_CST009 | – | |

Site Address / Contact Details

RAIDONS NURSERY
NUTBOURNE LANE
PULBOROUGH
WEST SUSSEX
RH20 2HW

Drawing Title:
SITE LOCATION MAPS

| Purpose of issue: | Dwg Rev: |
|---|---|
| CONSTRUCTION | |
| Drawing Number: 100 | 1A |

| Surveyed By: | Original Sheet Size: | Pack Issue: |
|---|---|---|
| SL | A3 | |

| Drawn: | Date: | Checked: | Date: | |
|---|---|---|---|---|
| MH | 27/10/25 | RN | 27/10/25 | 1A |