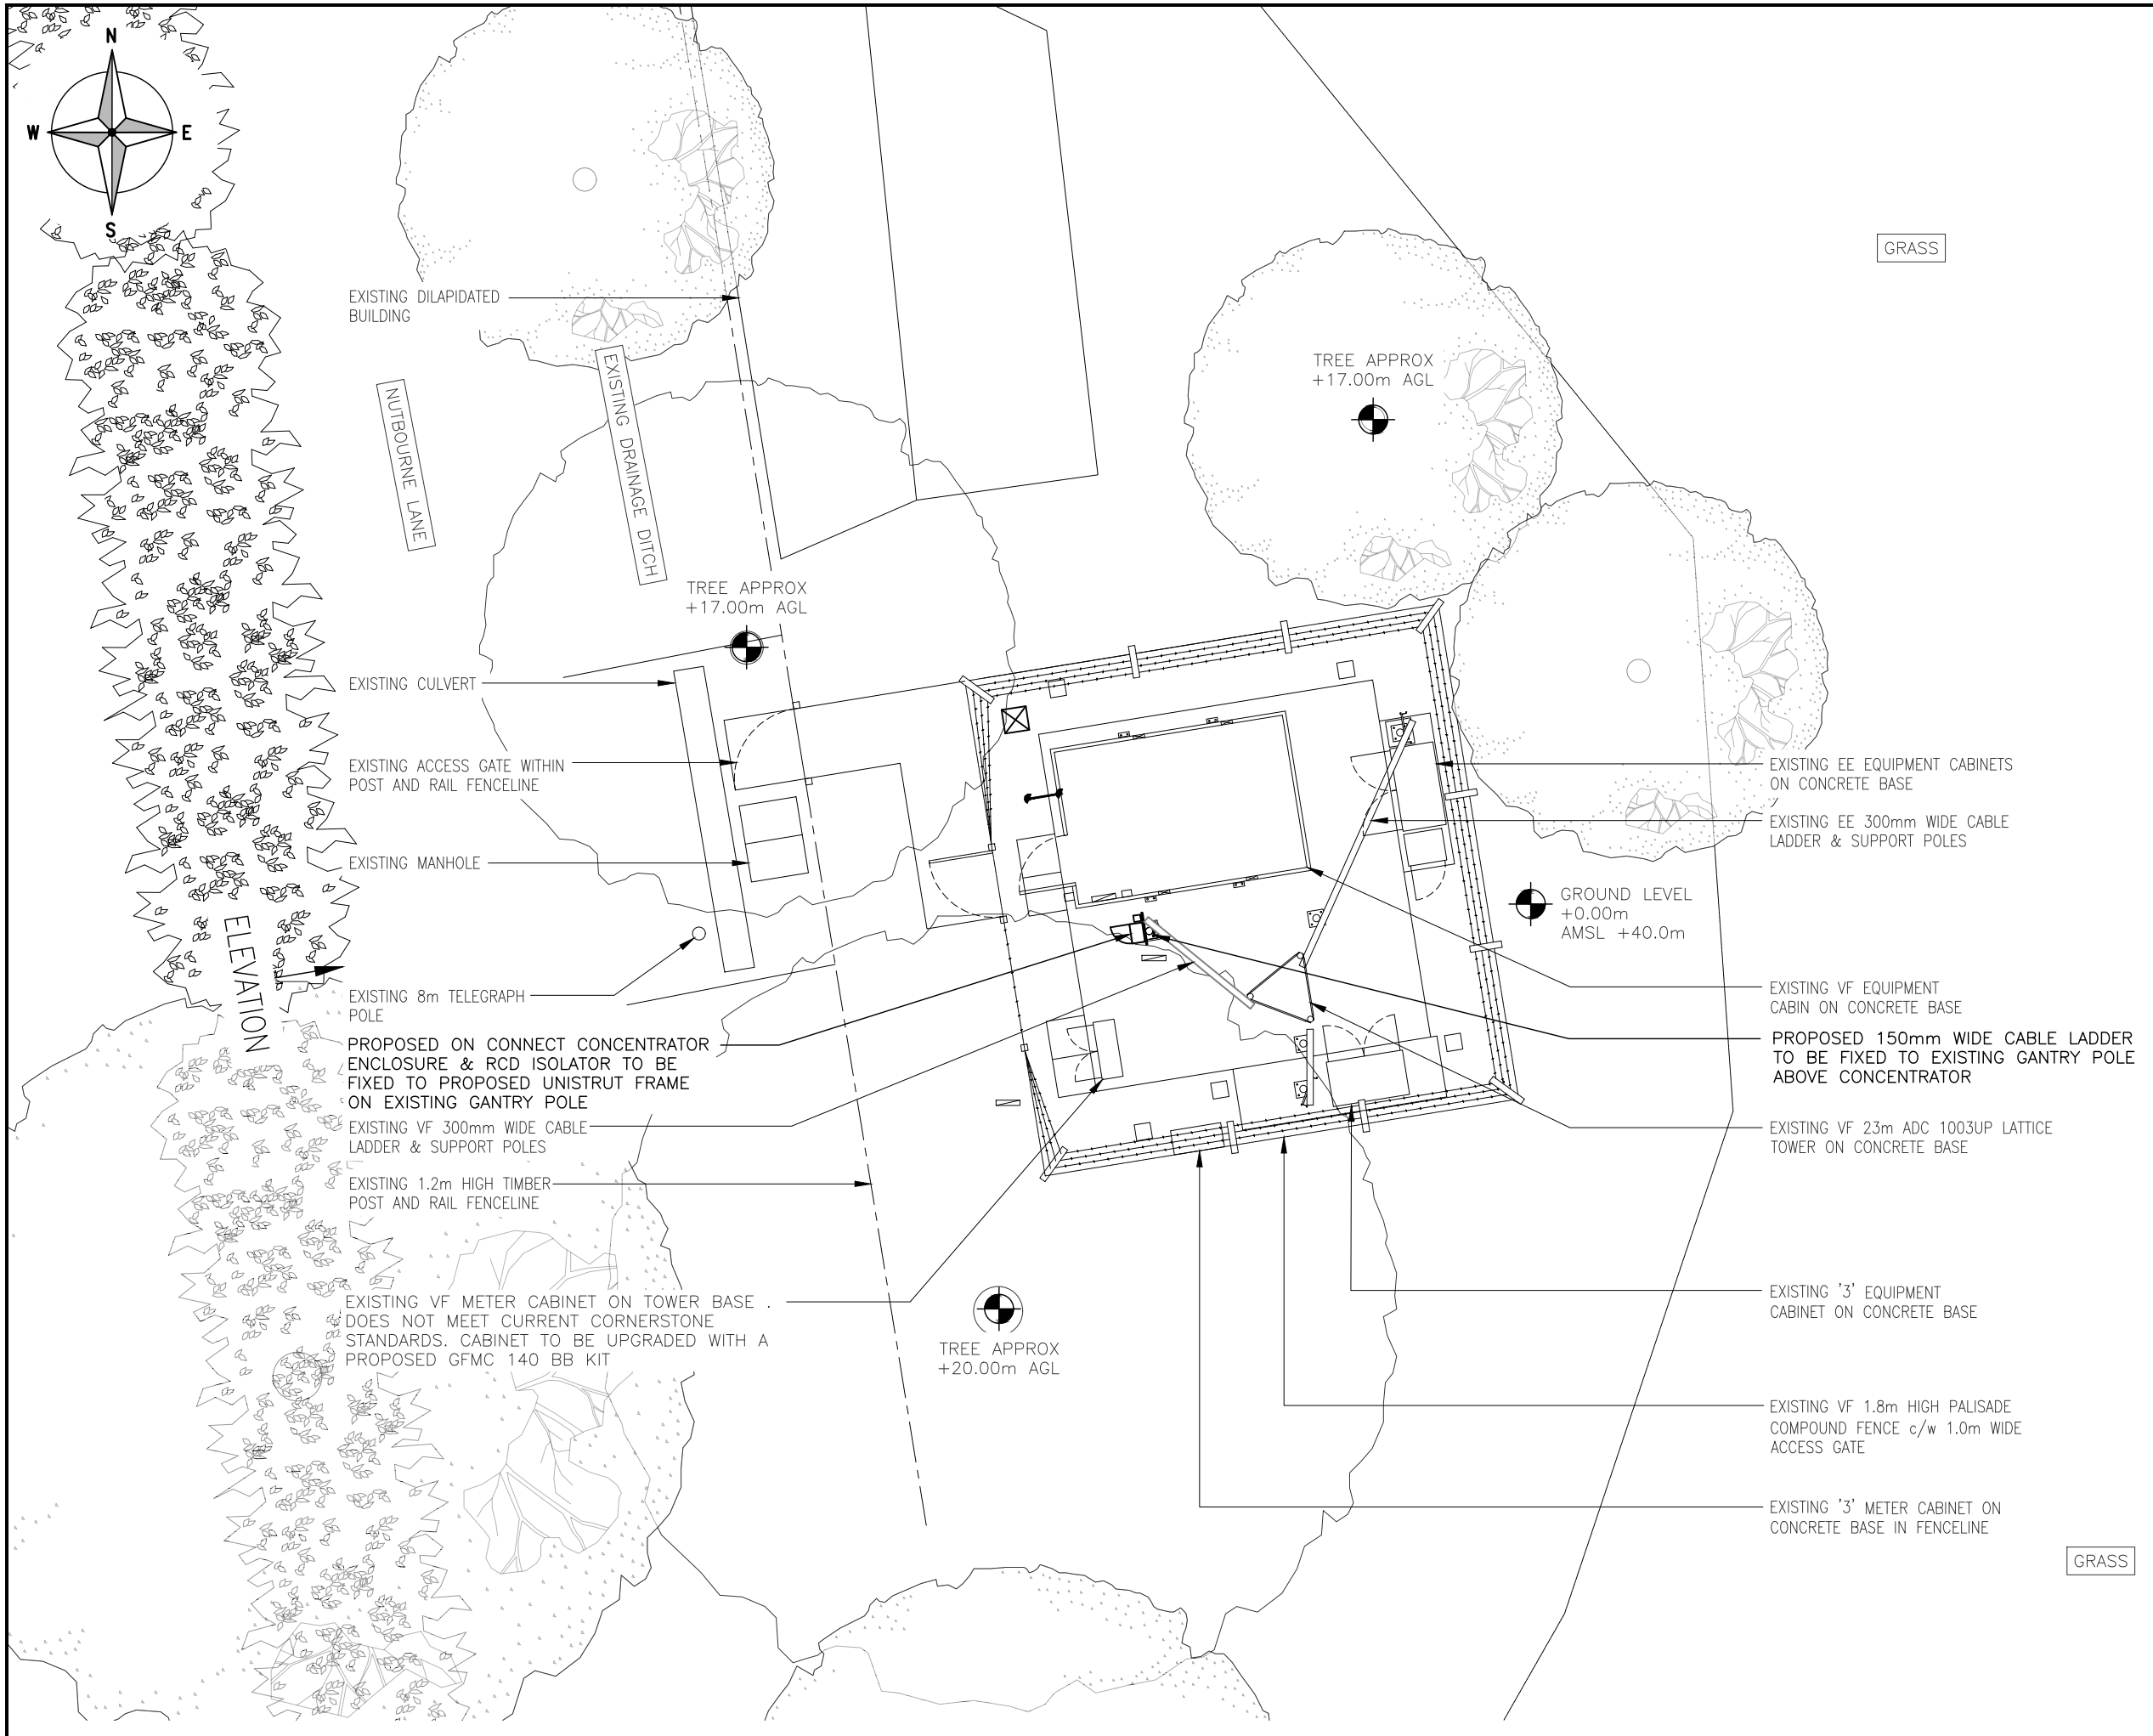


ALL DIMENSIONS ARE IN mm UNLESS NOTED OTHERWISE

N.G.R E: 507047 N: 120892

NOTES:

REV	MODIFICATION	BY	CH	DATE
1A	CONSTRUCTION ISSUE	MH	RN	27.10.25

telent
Part of M Group

cornerstone

Cell Name	Opt.
RAIDONS NURSERY	–

Cell ID No

CSID	–	VF	–	TEF
12696233		30129VF		–
Project No.	–	N/A	–	N/A
12273854		SWS_CST009		–

Site Address / Contact Details

RAIDONS NURSERY
NUTBOURNE LANE
PULBOROUGH
WEST SUSSEX
RH20 2HW

Drawing Title:
PROPOSED SITE PLAN

Purpose of issue:
CONSTRUCTION

Dwg Rev:

Drawing Number:
201

1A

Surveyed By:		Original Sheet Size:		Pack Issue:
SL		A3		
Drawn: MH	Date: 27/10/25	Checked: RN	Date: 27/10/25	1A