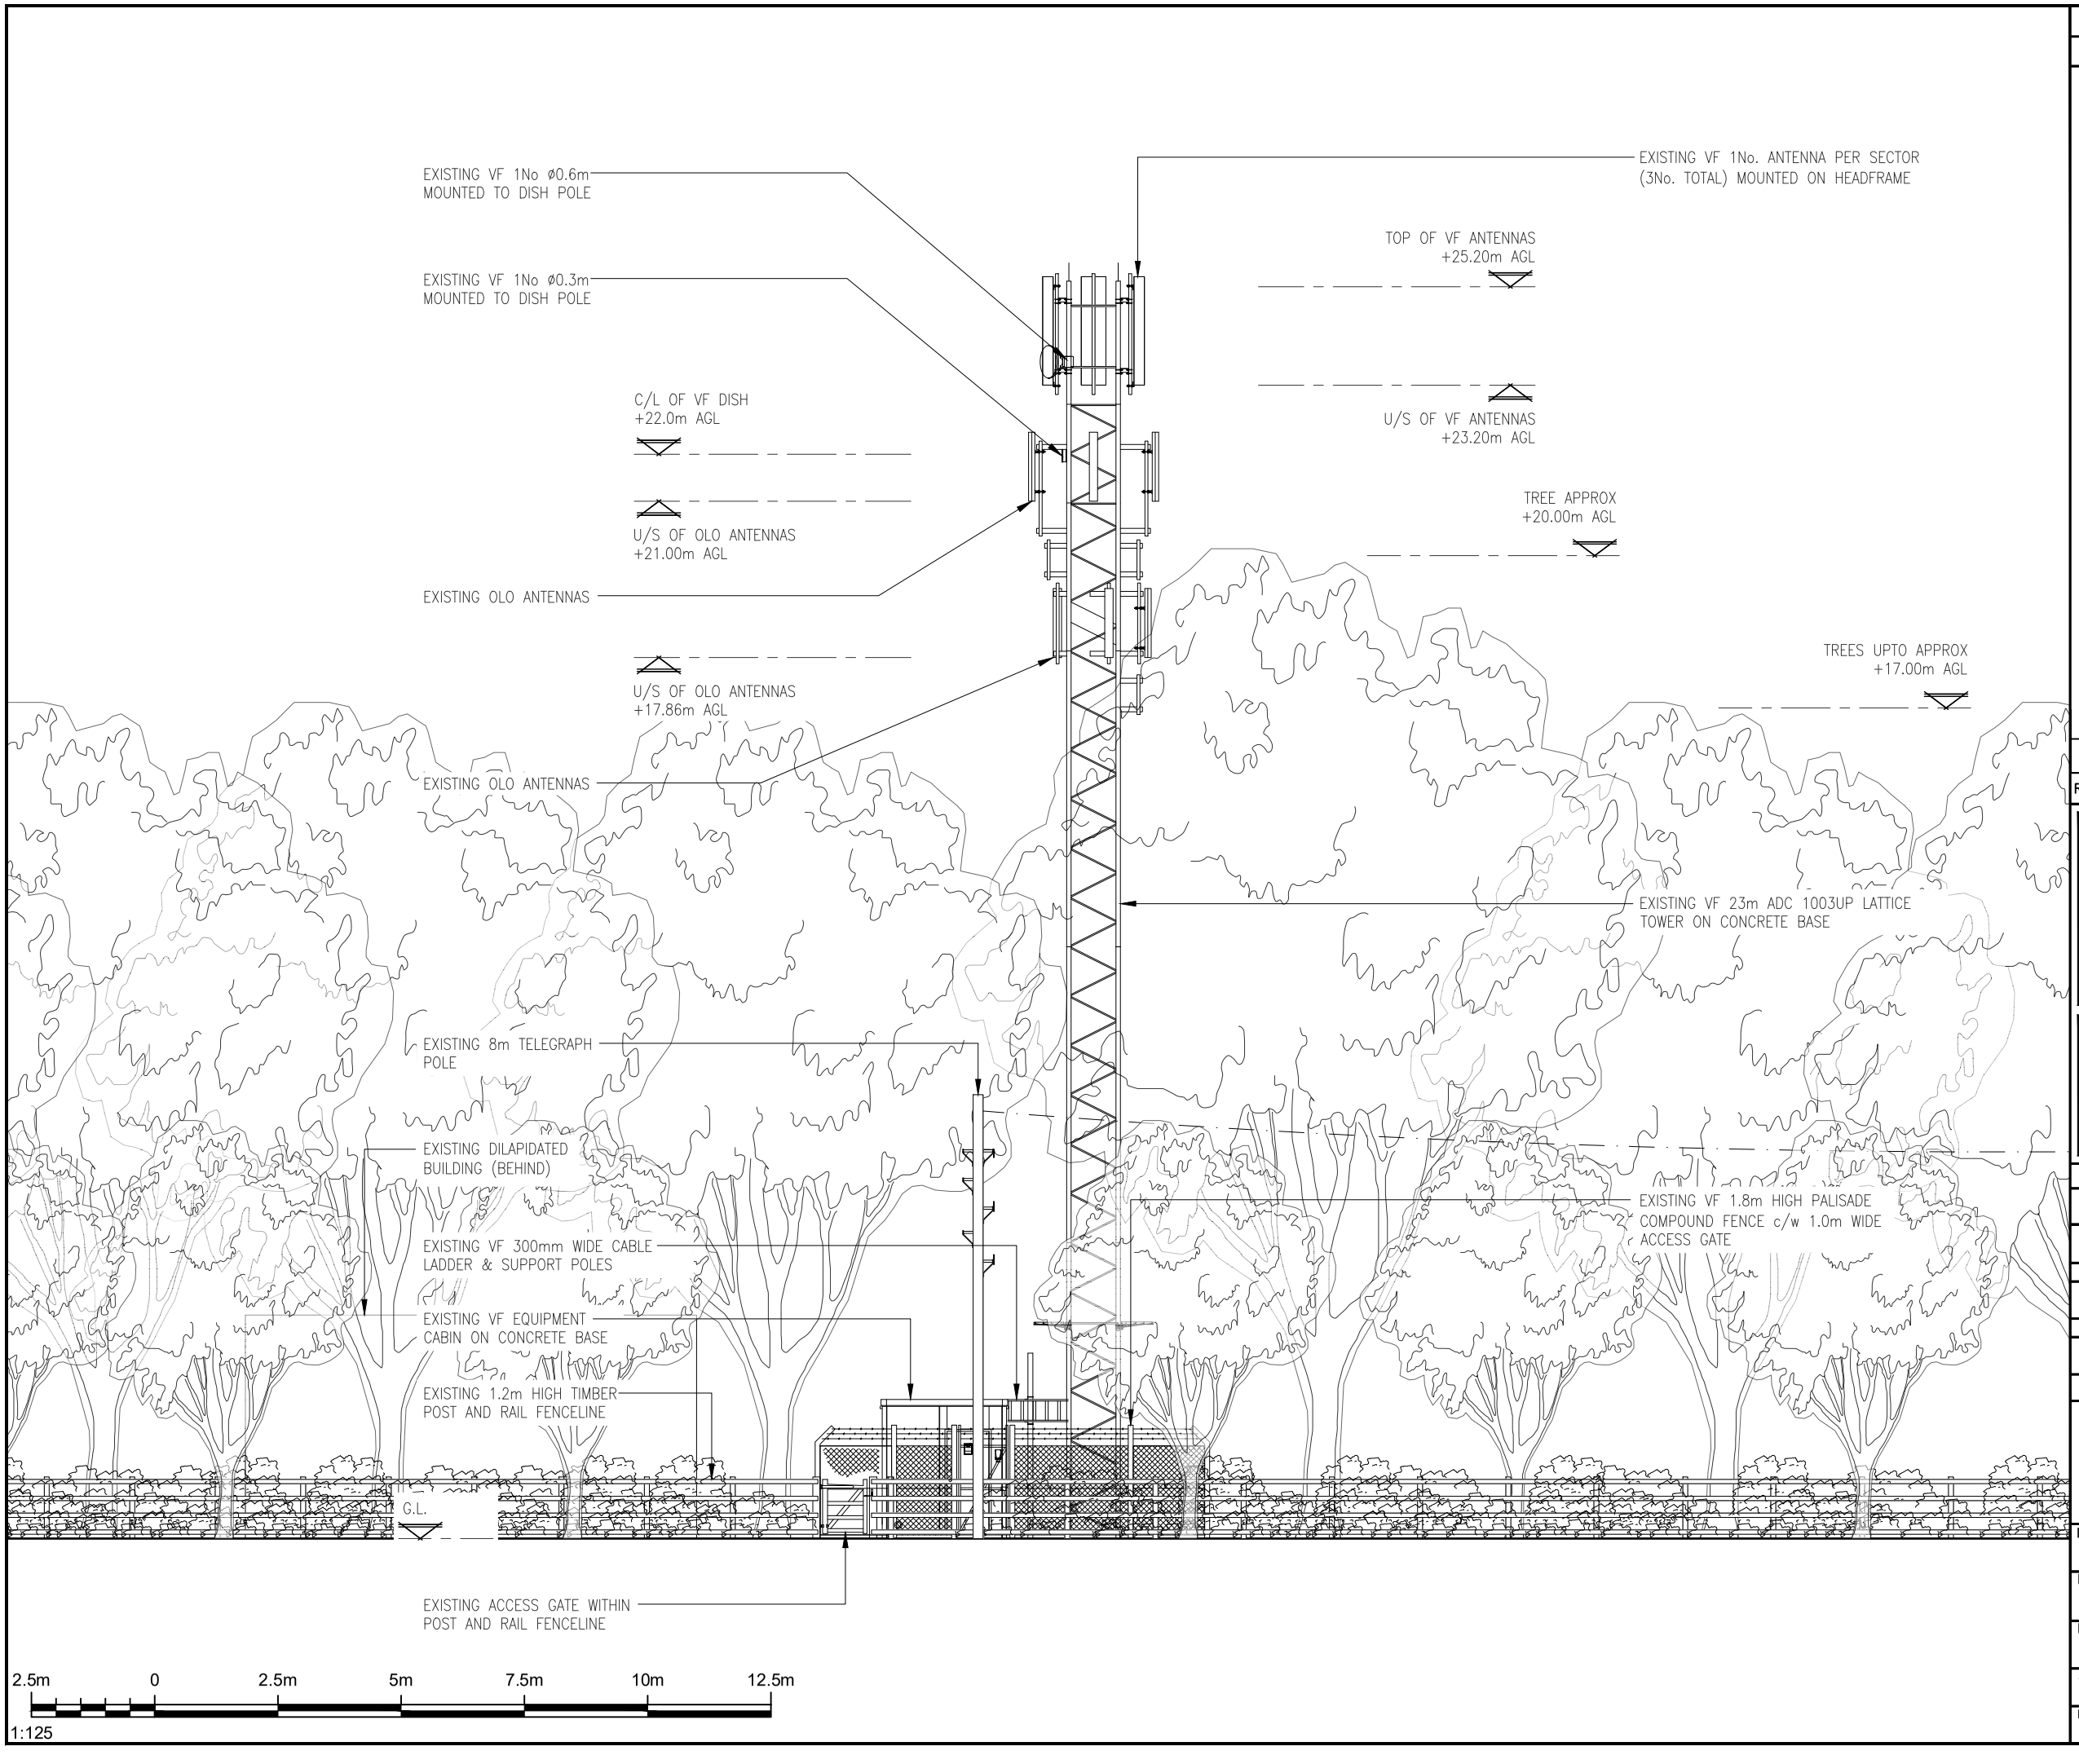


ALL DIMENSIONS ARE IN mm UNLESS NOTED OTHERWISE

N.G.R E: 507047 N: 120892

NOTES:

REV	MODIFICATION	BY	CH	DATE
1A	CONSTRUCTION ISSUE	MH	RN	27.10.25

telent
Part of M Group

cornerstone

Cell Name	Opt.
RAIDONS NURSERY	–

Cell ID No

CSID	– VF	– TEF
12696233	30129VF	–
Project No.	– N/A	– N/A
12273854	SWS_CST009	–

Site Address / Contact Details

RAIDONS NURSERY
NUTBOURNE LANE
PULBOROUGH
WEST SUSSEX
RH20 2HW

Drawing Title:
EXISTING ELEVATION

Purpose of issue:	Dwg Rev:
CONSTRUCTION	1A
Drawing Number: 300	
Surveyed By: SL	Original Sheet Size: A3 — Pack Issue: 1A
Drawn: MH — Date: 27/10/25	Checked: RN — Date: 27/10/25