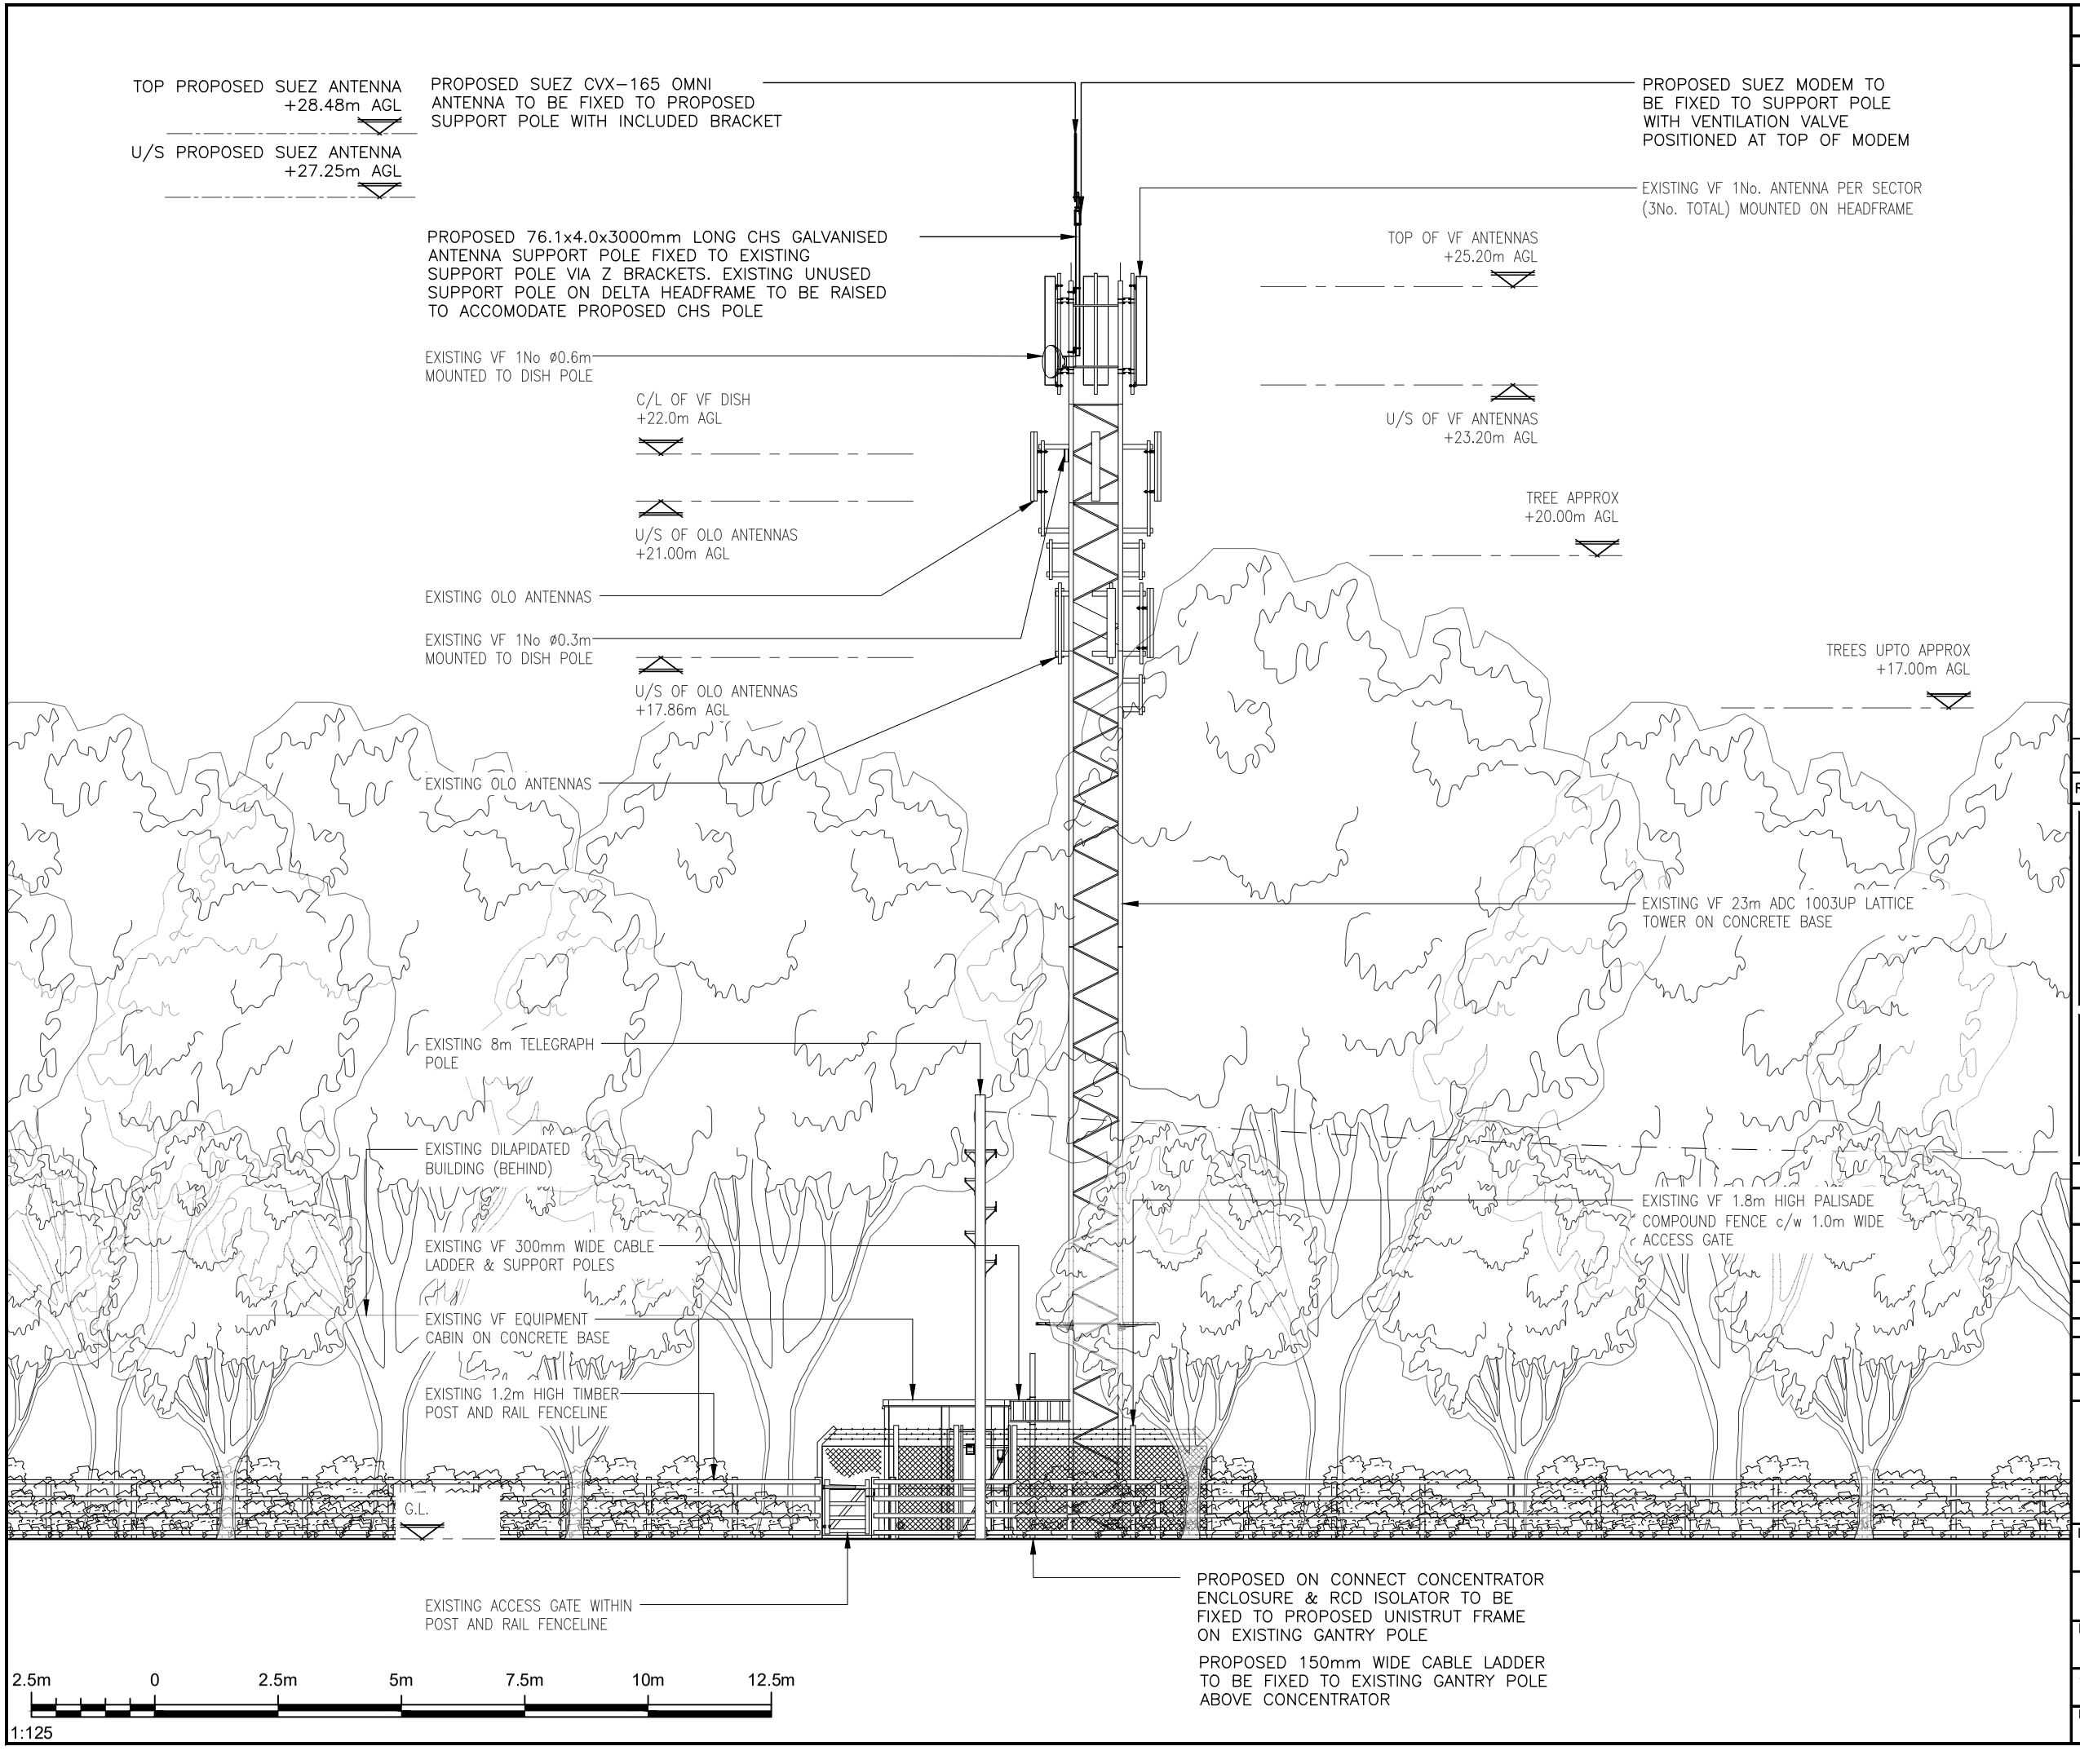


ALL DIMENSIONS ARE IN mm UNLESS NOTED OTHERWISE

N.G.R | E: 507047 | N: 120892

NOTES:

REV	MODIFICATION	BY	CH	DATE
1A	CONSTRUCTION ISSUE	MH	RN	27.10.25

telent
Part of M Group

cornerstone

Cell Name	Opt.
RAIDONS NURSERY	–

Cell ID No

CSID	– VF	– TEF
12696233	30129VF	–
Project No.	– N/A	– N/A
12273854	SWS_CST009	–

Site Address / Contact Details

RAIDONS NURSERY
NUTBOURNE LANE
PULBOROUGH
WEST SUSSEX
RH20 2HW

Drawing Title: PROPOSED SITE ELEVATION

Purpose of issue: CONSTRUCTION — Dwg Rev: 1A

Drawing Number: 301

Surveyed By:	Original Sheet Size:	Pack Issue:
SL	A3	1A

Drawn:	Date:	Checked:	Date:
MH	27/10/25	RN	27/10/25