
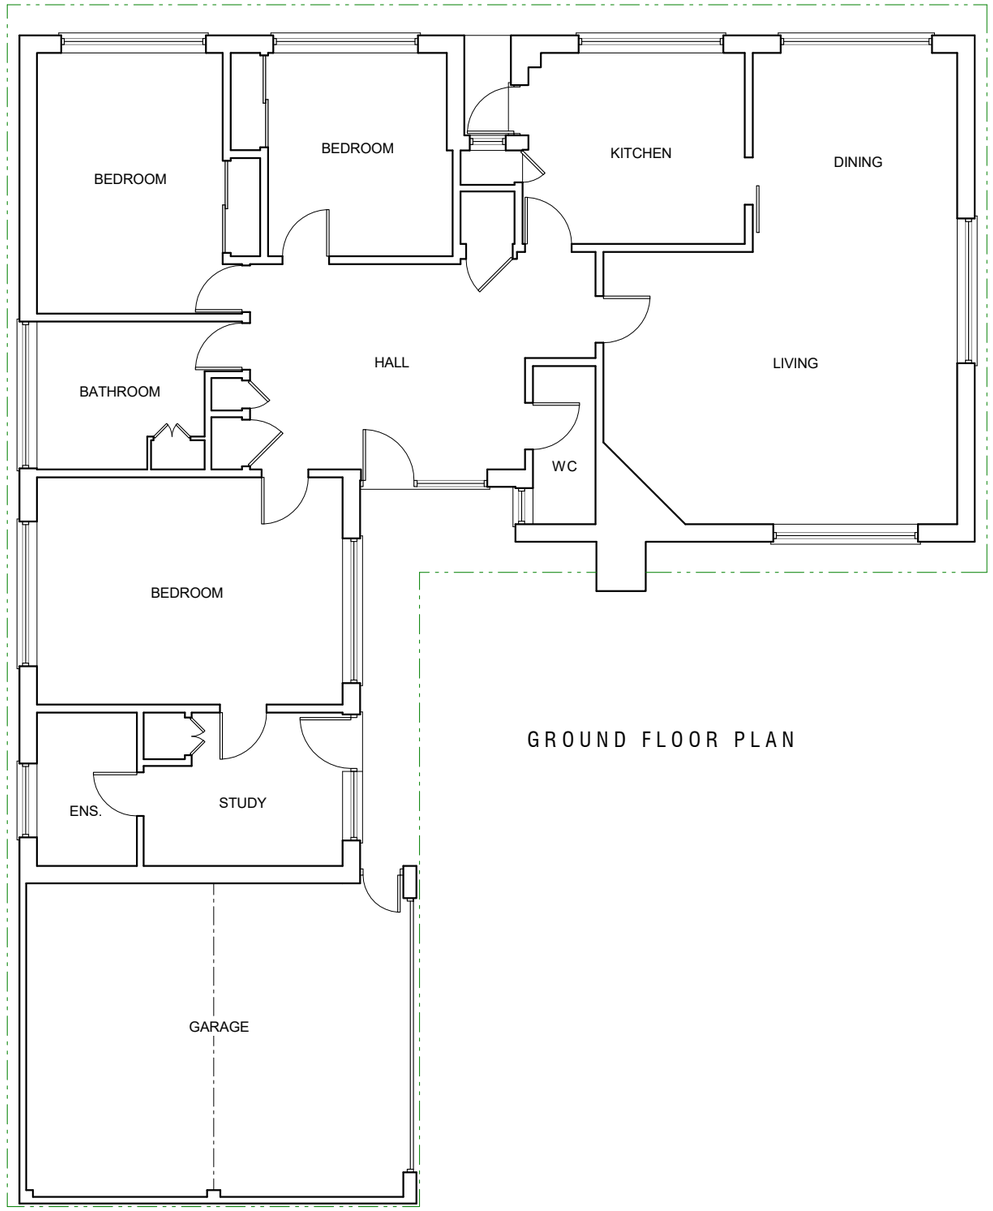


GROUND FLOOR PLAN

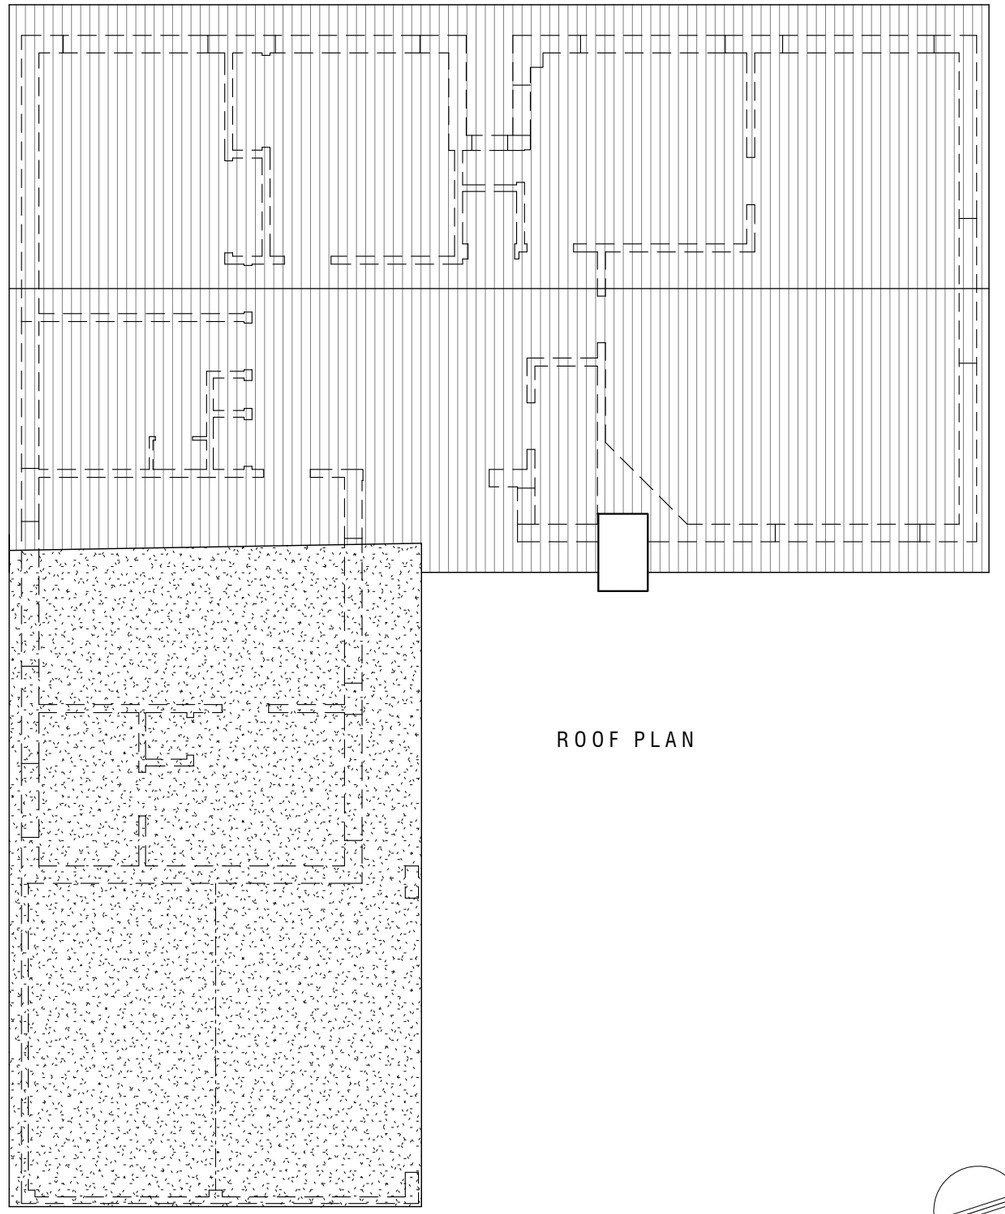

ROOF PLAN

North

REVISIONS DATE DESCRIPTION

0 1 2 3 4 5 metres 10

JOB NUMBER 930-24	JOB TITLE Hatherley, Mill Rd, West Chiltington			
CLIENT Mr & Mrs Westwood				
DRAWING TITLE EXISTING FLOOR PLANS				
SCALE 1 : 100	DATE	DRAWN NJ	DRAWING NO. A100	REV.

JONES ARCHITECTS .co.uk
(01903) 814614
info@jonesarchitects.co.uk