



Block Plan - 41 The Fieldings

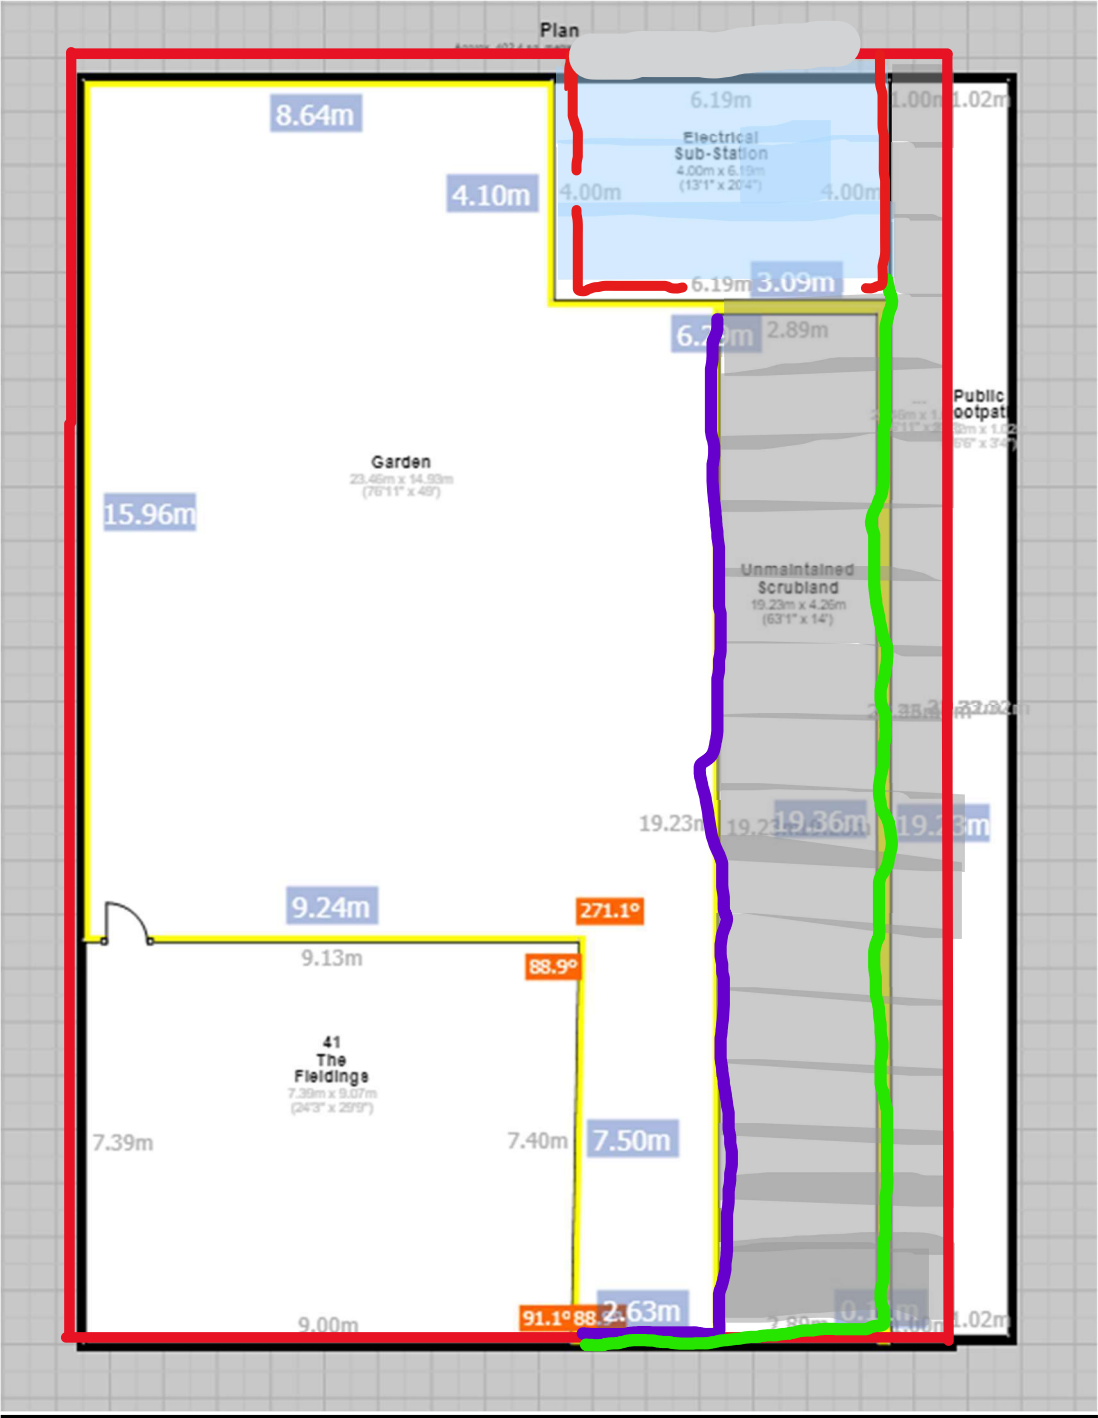

Old Fence

New Fence

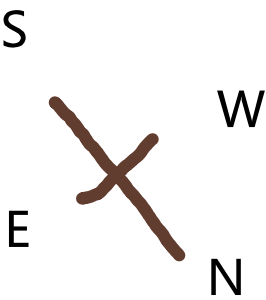

Scale = 5 meters 1:150



Edge of Property



Electrical Sub-station needs a safe separation from the garden



1 meter of landscaped grass beside the footpath



Fence line which has been complained about. It is a 1.8m high wooden Closeboard fence.

: