


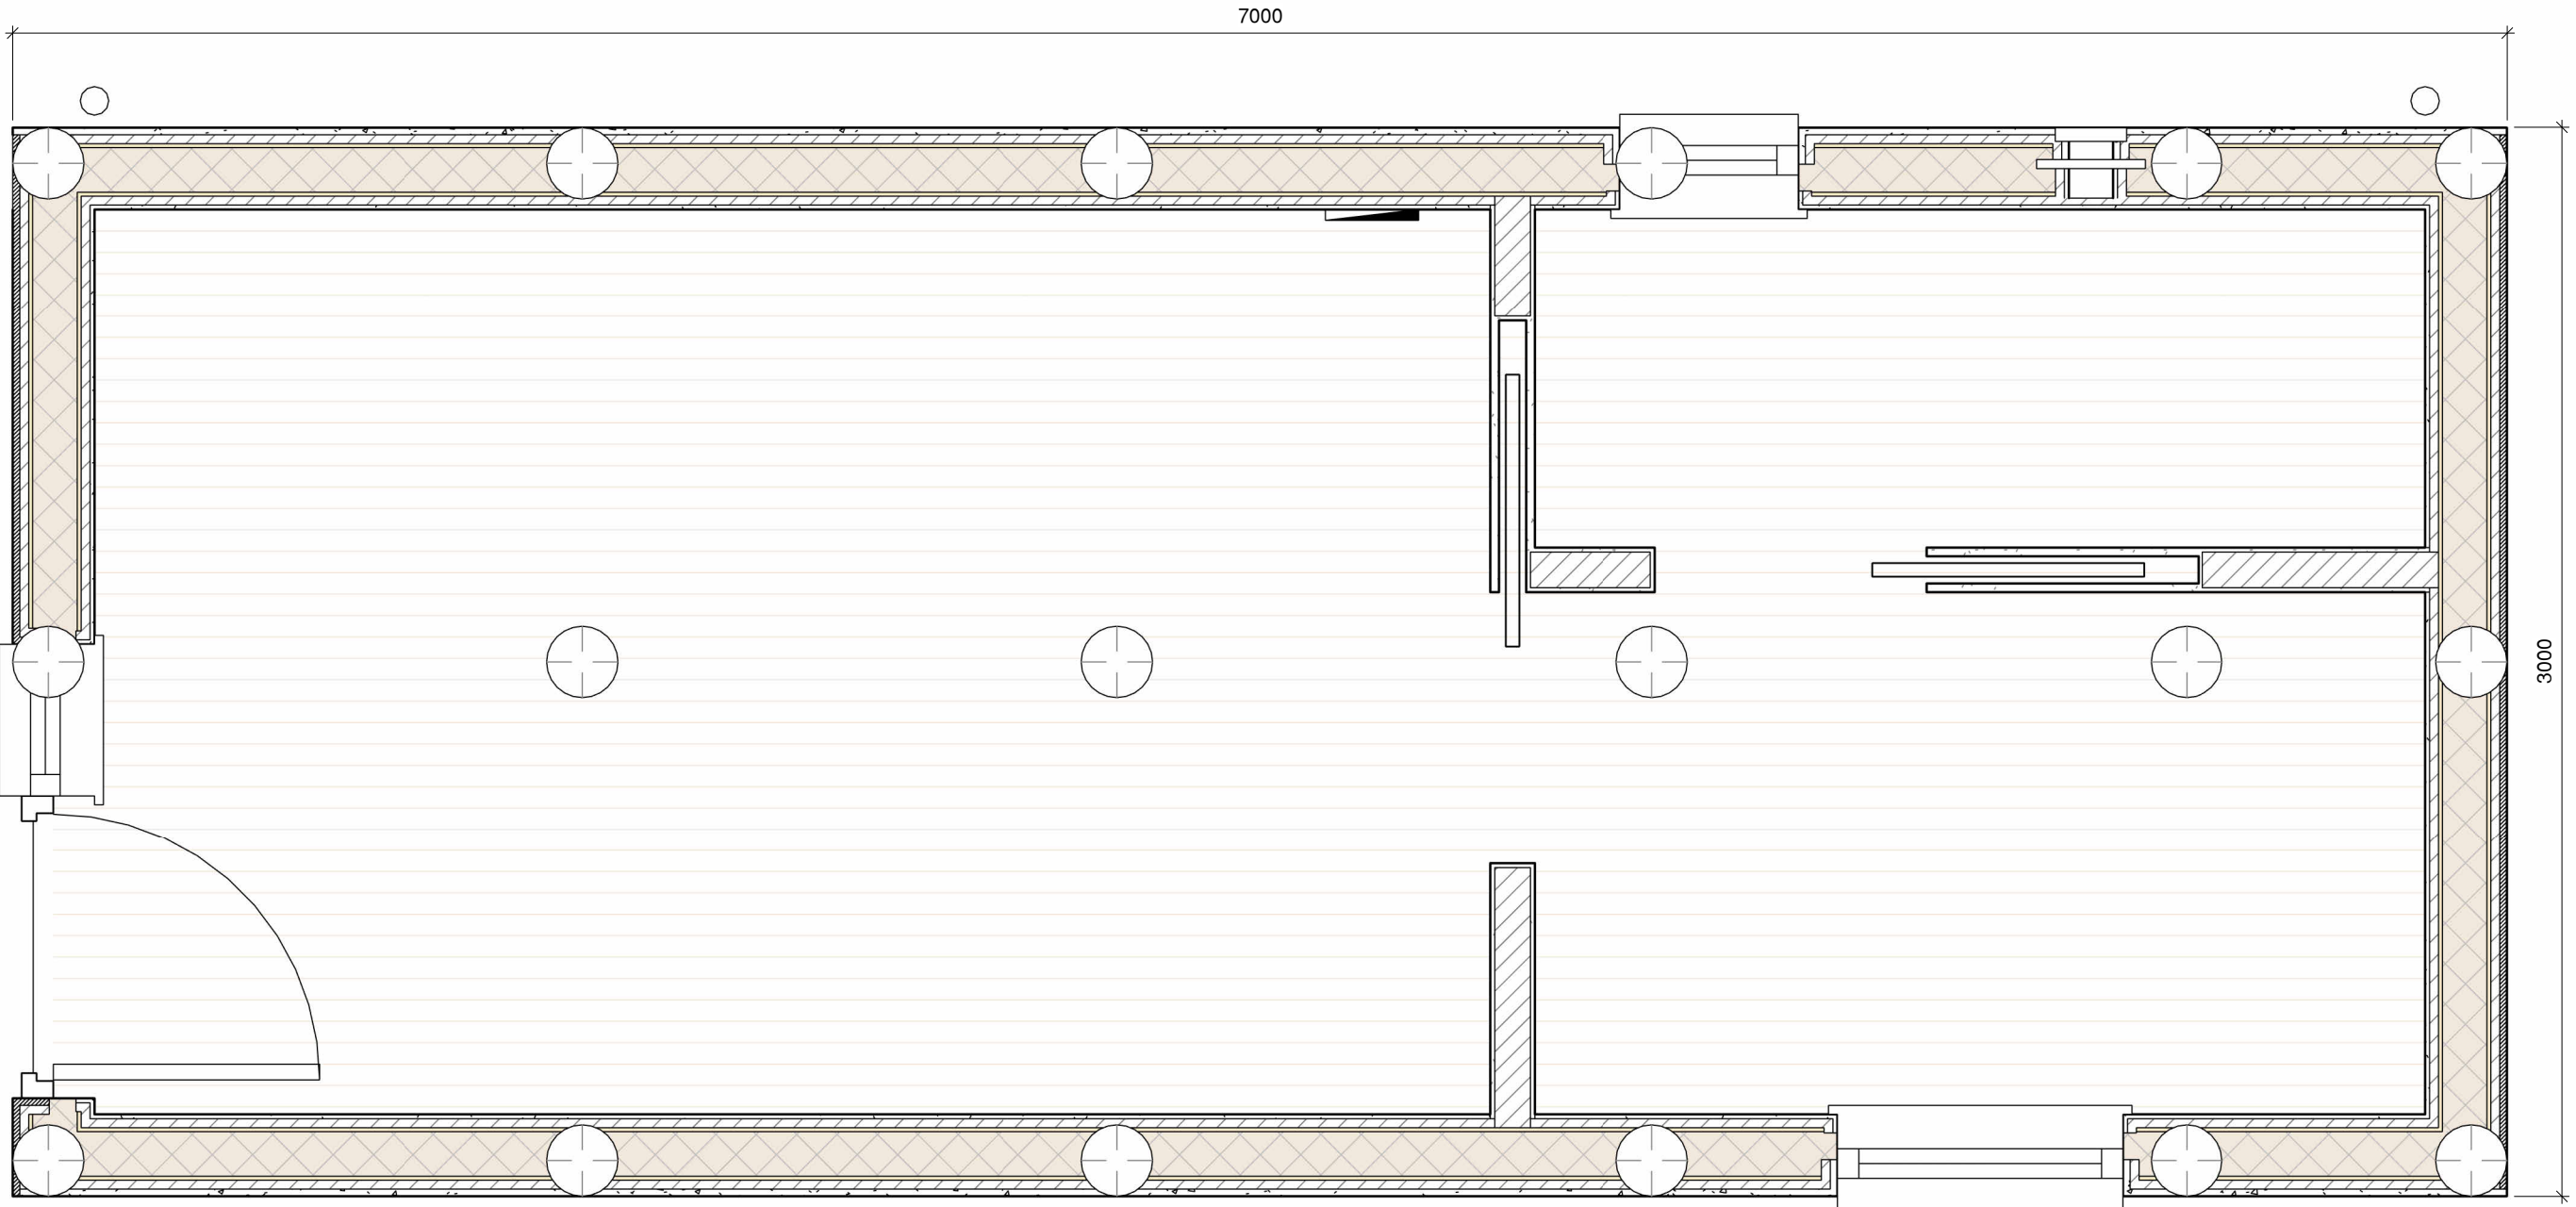

Floorplan

1 : 20

Revisions	
No.	Date

Notes

Project Status

Planning

Project Address

Sheet Name

Estimated Ground Screw Layout

Project

Jabourian - Horsham

Date

--

Scale (@ A3)

1 : 20

Rev

Sheet No

12