


BILLINGSHURST ROAD.

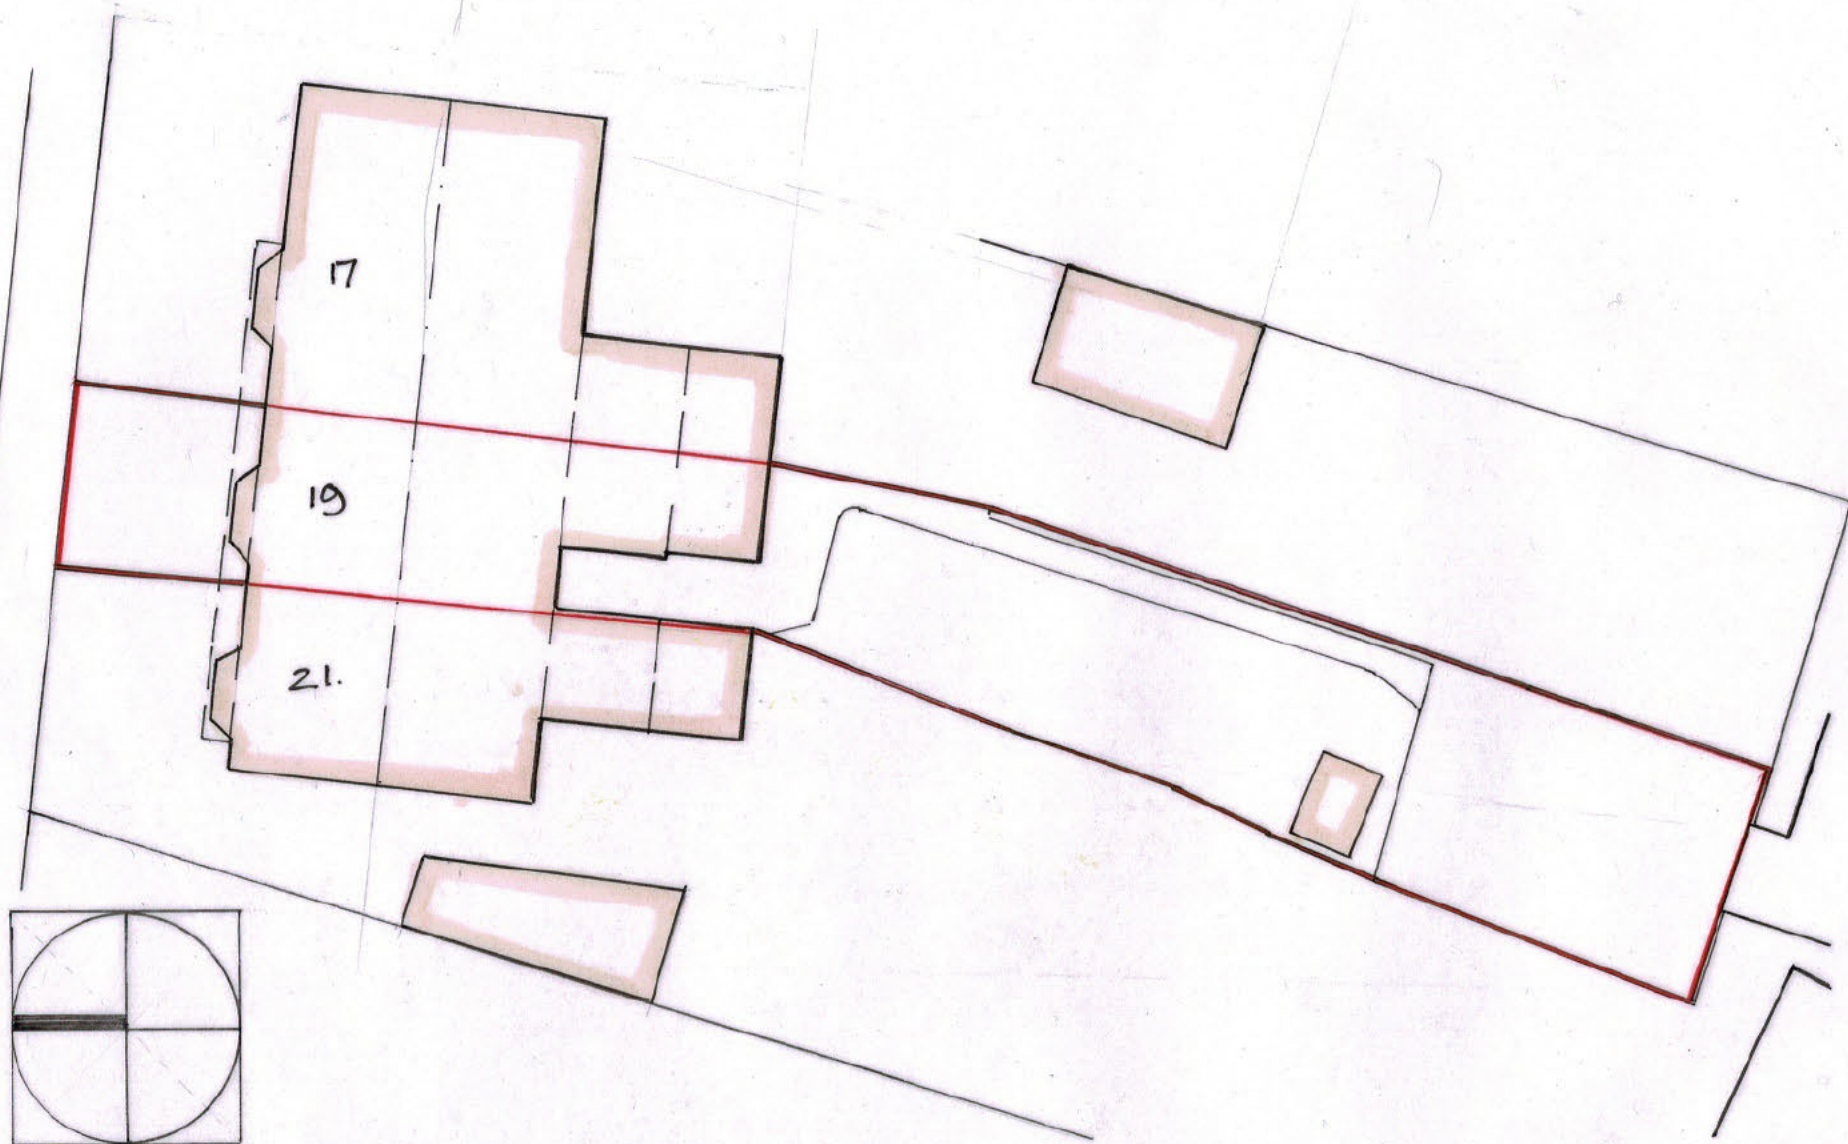

19. BILLINGSHURST ROAD.
PH12 SLB.

SITE PLAN. AS EXISTING.

SCALE. 1:200 @ A3.

0 2 4 6 10 15. M.

MARCH 2026.

M. LOATES - TAYLOR
MA(RCA) RIBA.

B.R. 2602 PL 002.