


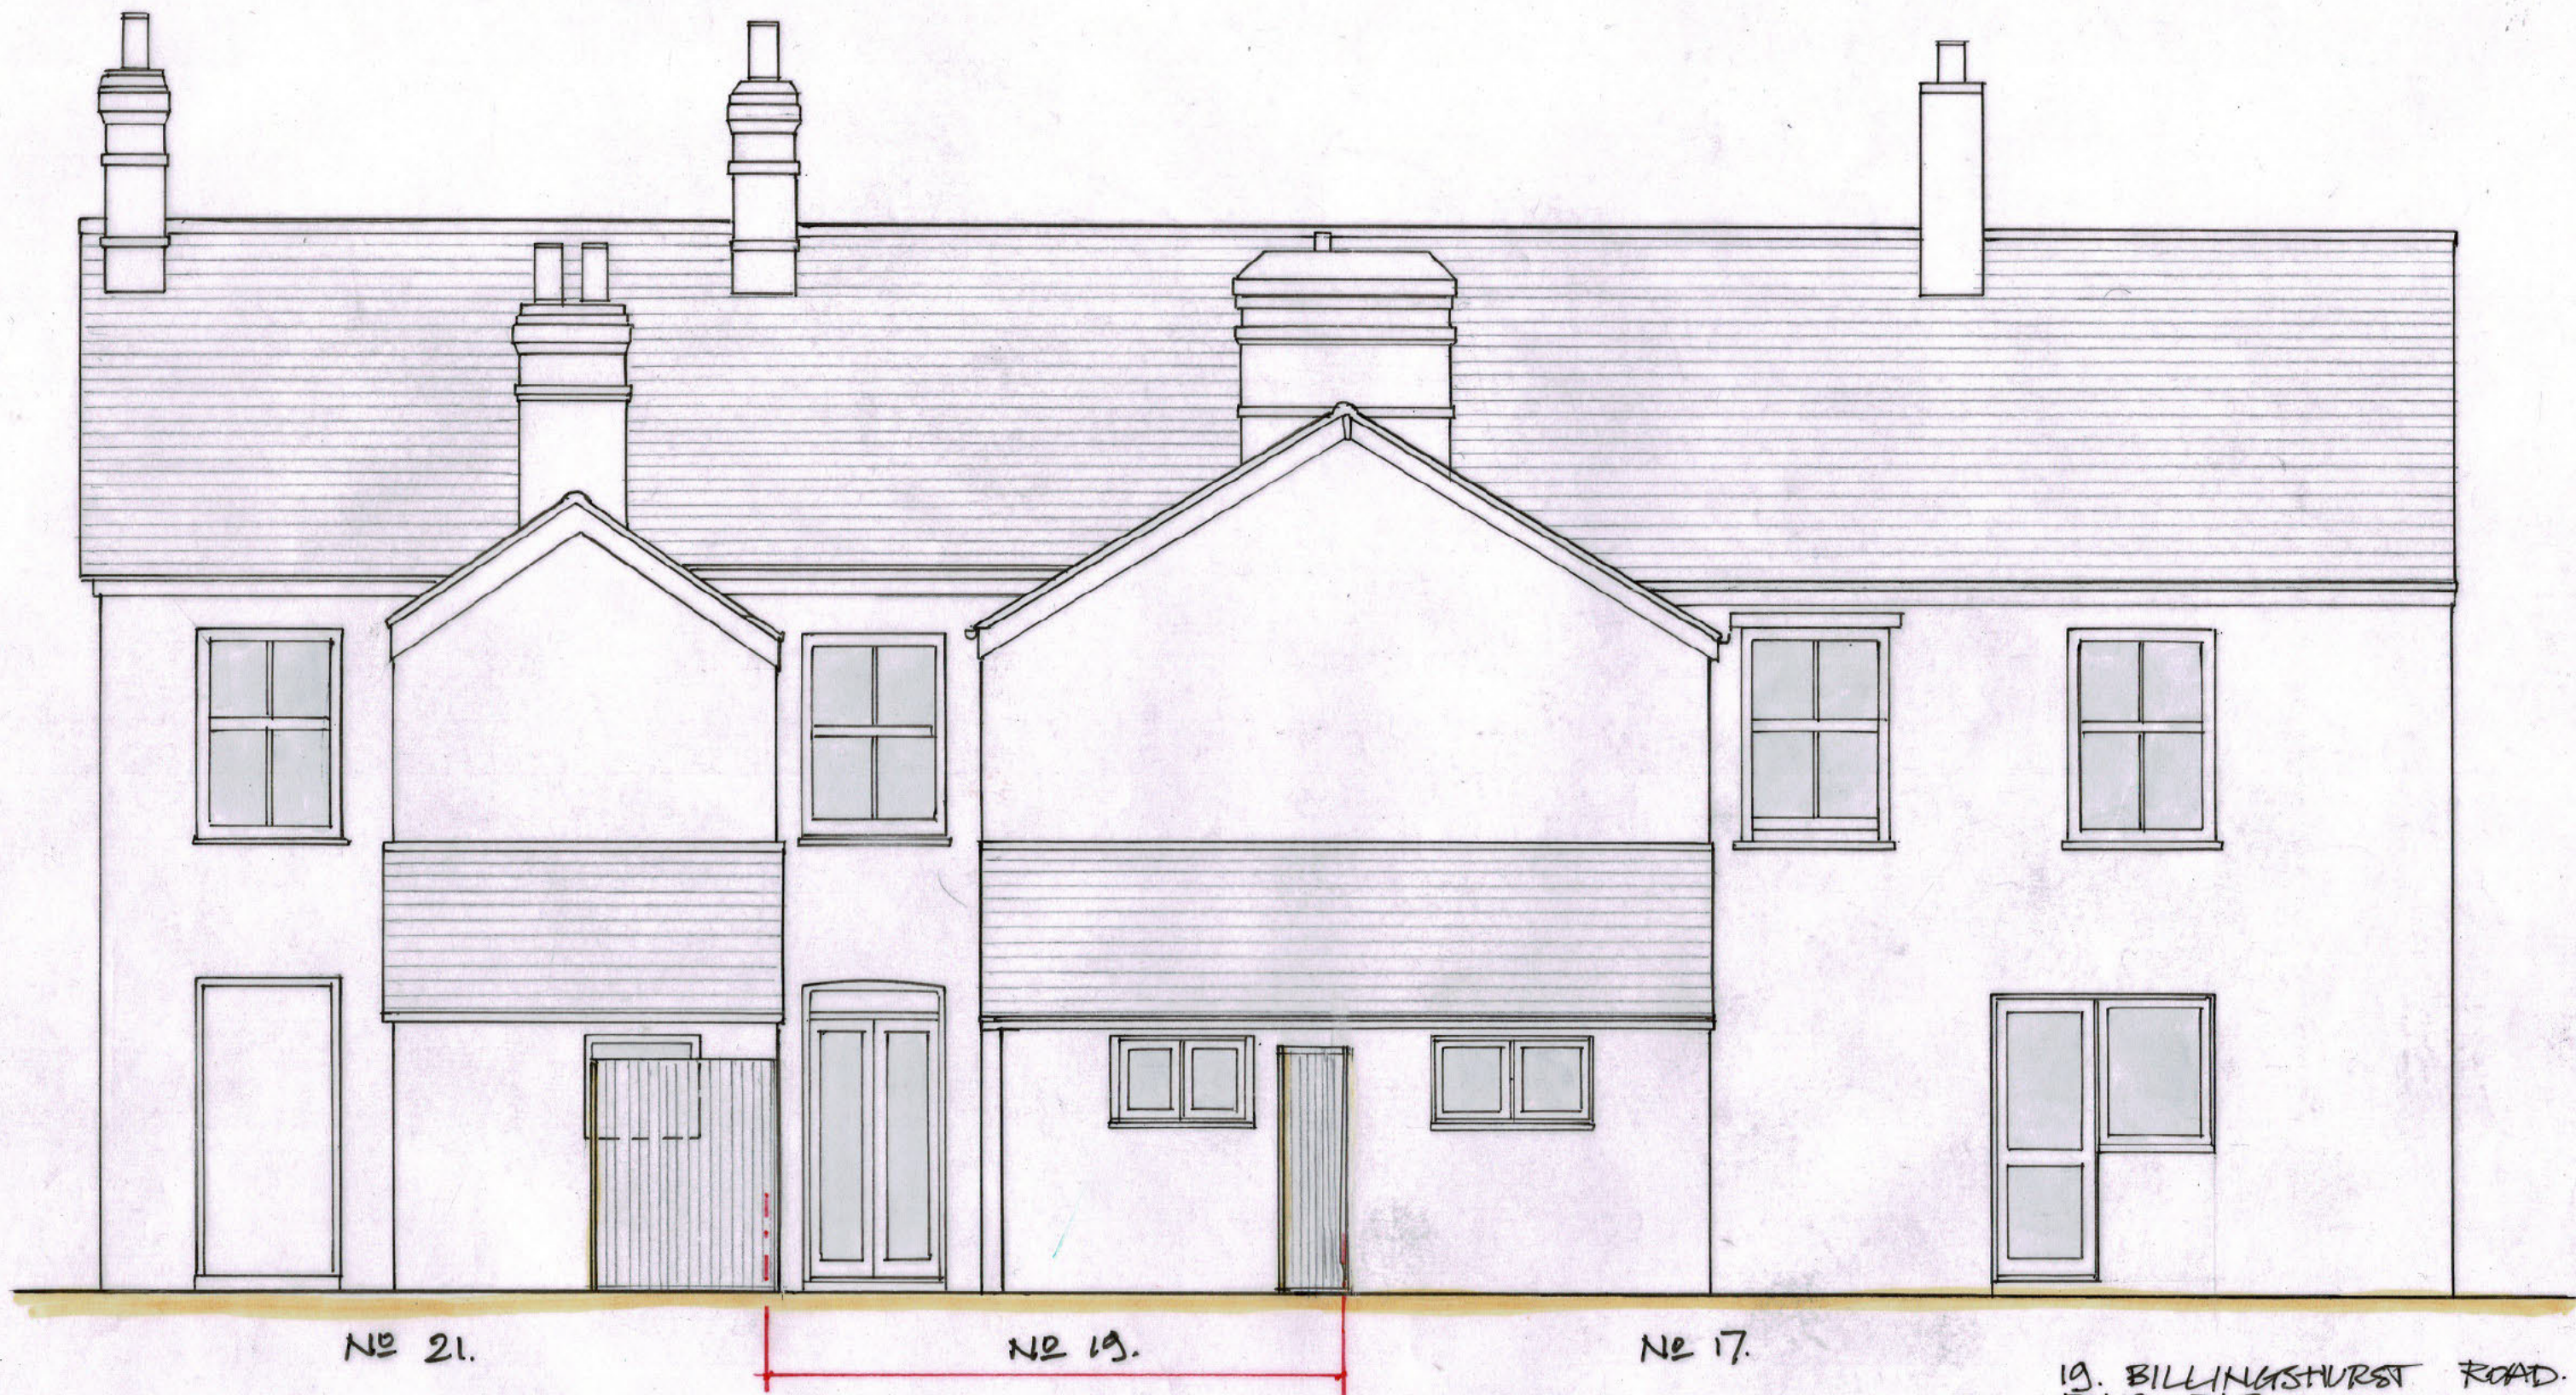

NO 21.

NO 19.

NO 17.

19. BILLINGSHURST ROAD.
RH12 3LB.

EXISTING REAR, SOUTH
FACING ELEVATION.

SCALE 1:50 @ A3.

0 0.5 1 2 3 4M.

MARCH 2026

M. LOATES-TAYLOR.
MA (RCA) RIBA

B.R. 2602 PL 007.