


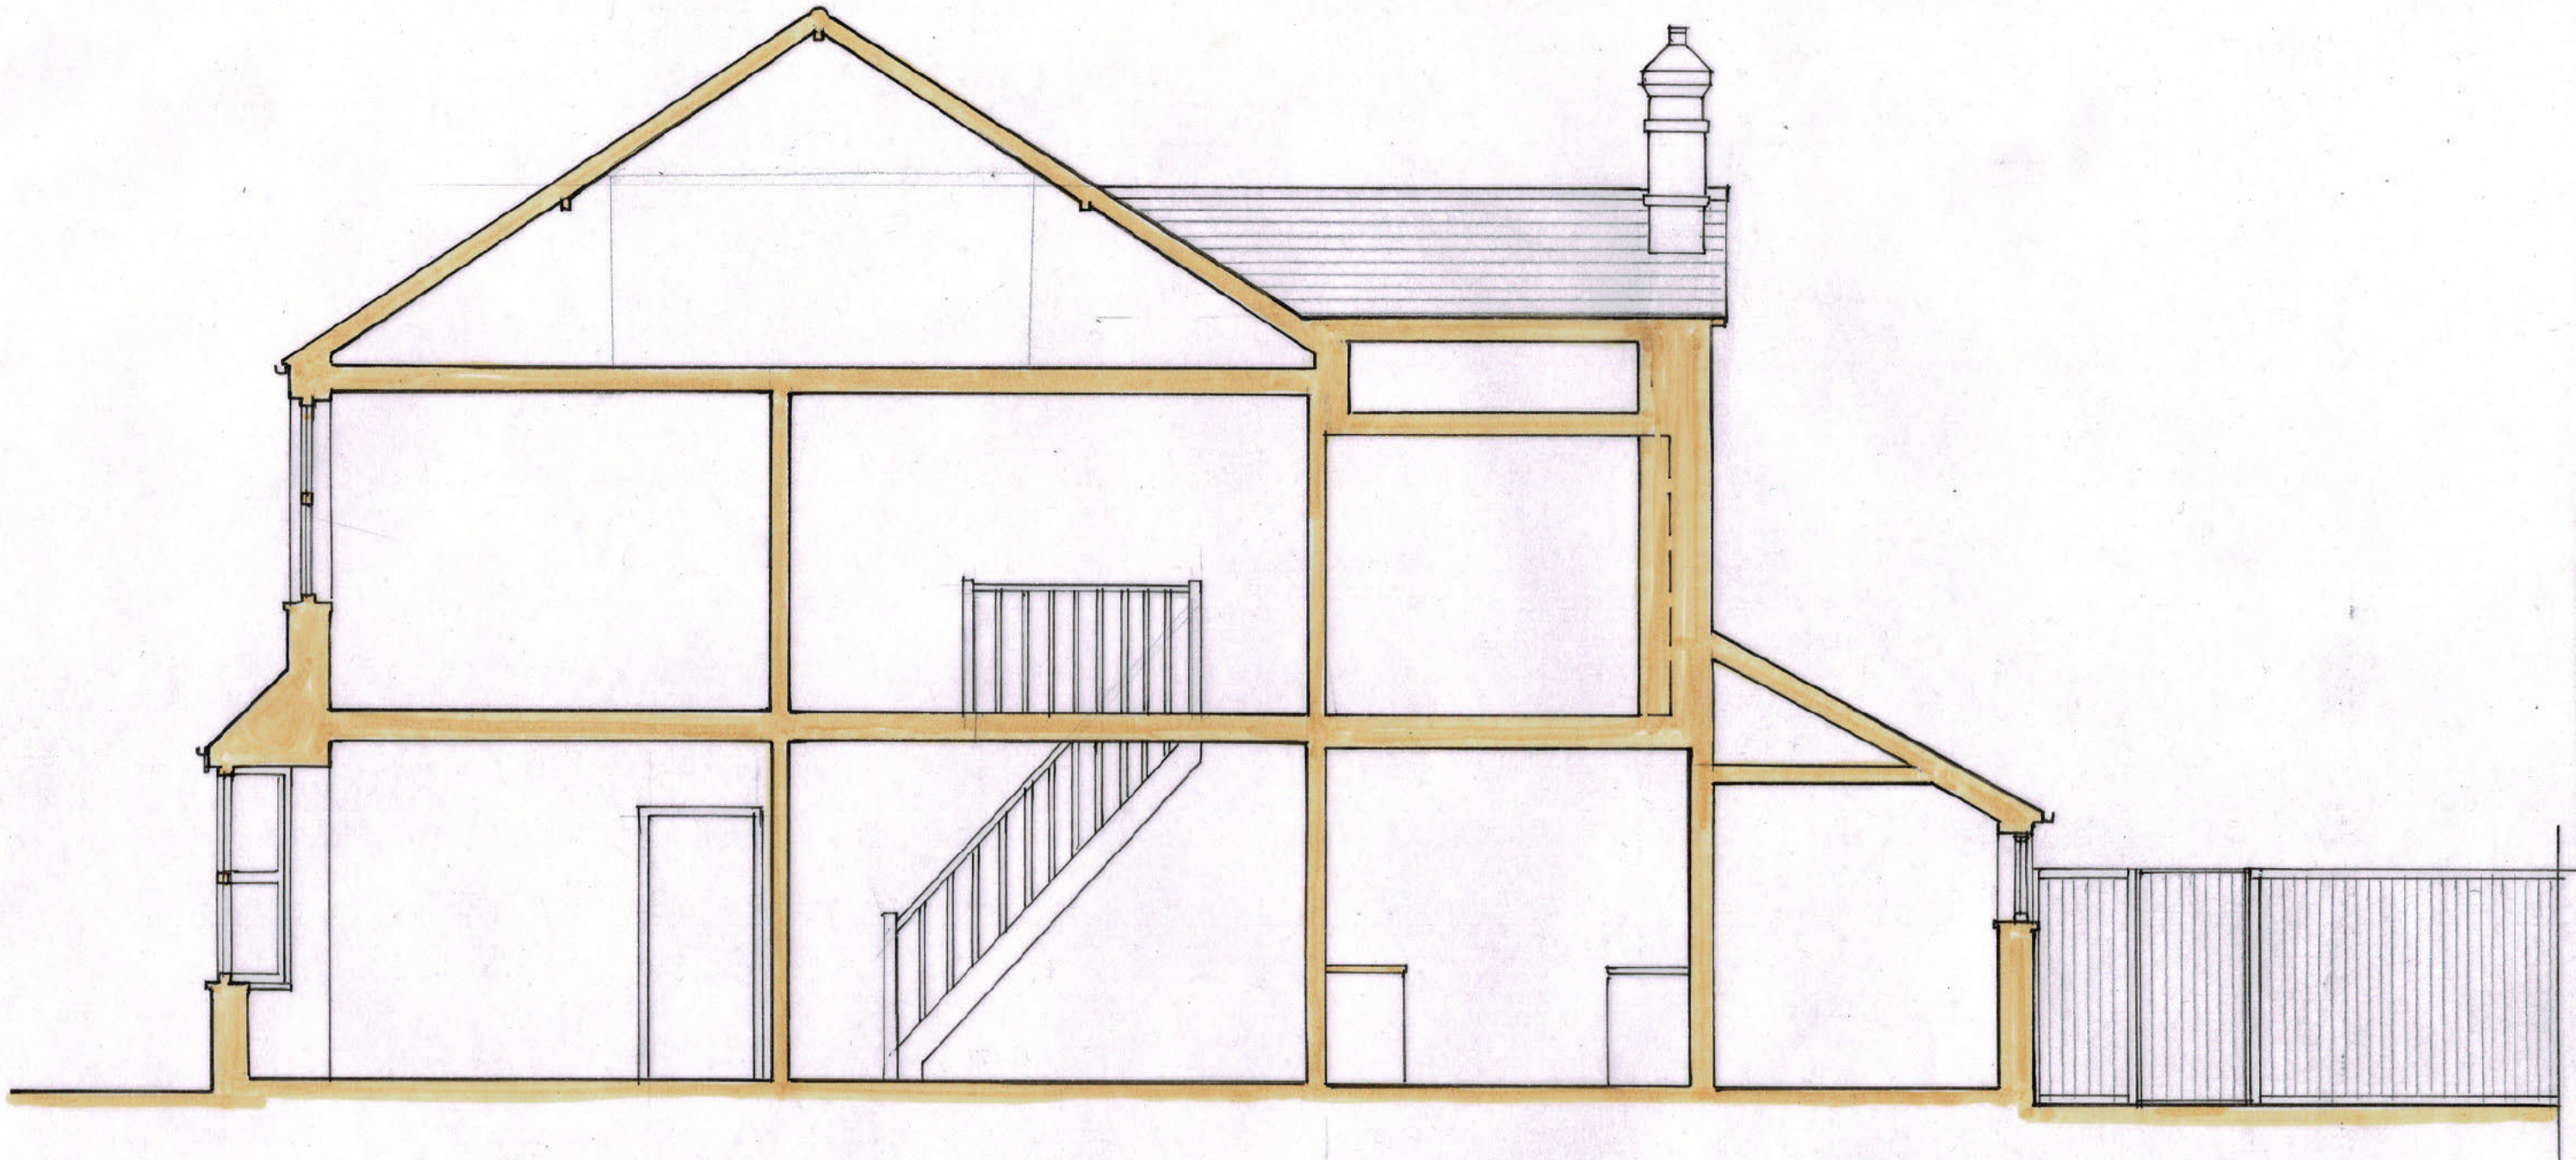

[Redacted]

M. LOATES - TAYLOR
MA (PCA) RIBA.

[Redacted]

19 BILLINGSHURST ROAD
RH12 3LB.

EXISTING. SECTION A-A.

SCALE 1:50 @ A3.

0 0.5 1 2 3 4 M.

MARCH 2016.

B.R. 2602.FL 00B.